

sharman architecture

Address: Oak Barn, Willow Drove, Borough Fen, Peterborough, PE6 7QB
Email: paulsharman1@btinternet.com
Tel: 07724 529094

Project:	Land off Hereward Way, Crowland, Peterborough, PE6 OBL.
Planning:	Planning conditions.
Date:	1 st October 2024.


Planning permission reference no:
H02-0151-24
Dated 21 st JUNE 2024.

Condition C11:

Details of the window frames to be utilised in the development hereby permitted shall be submitted to and approved in writing by the Local Planning Authority prior to their installation. Such details shall indicate, at a scale of not less than 1:10, the longitudinal and cross-sectional detailing (including reveals), cill and lintol detailing, and means of opening. The window frames shall be installed in accordance with the approved details and thereafter so maintained.

Reason: To ensure that the Local Planning Authority retains control over these details of the development in the interests of the appearance of the development, and the character and visual amenity of this part of the Conservation Area in which it is set.
This Condition is imposed in accordance with Policies 2, 3 and 29 of the South East Lincolnshire Local Plan, 2019 and Sections 12 and 16 of the National Planning Policy Framework, December 2023.

Answer.
Please see the following details

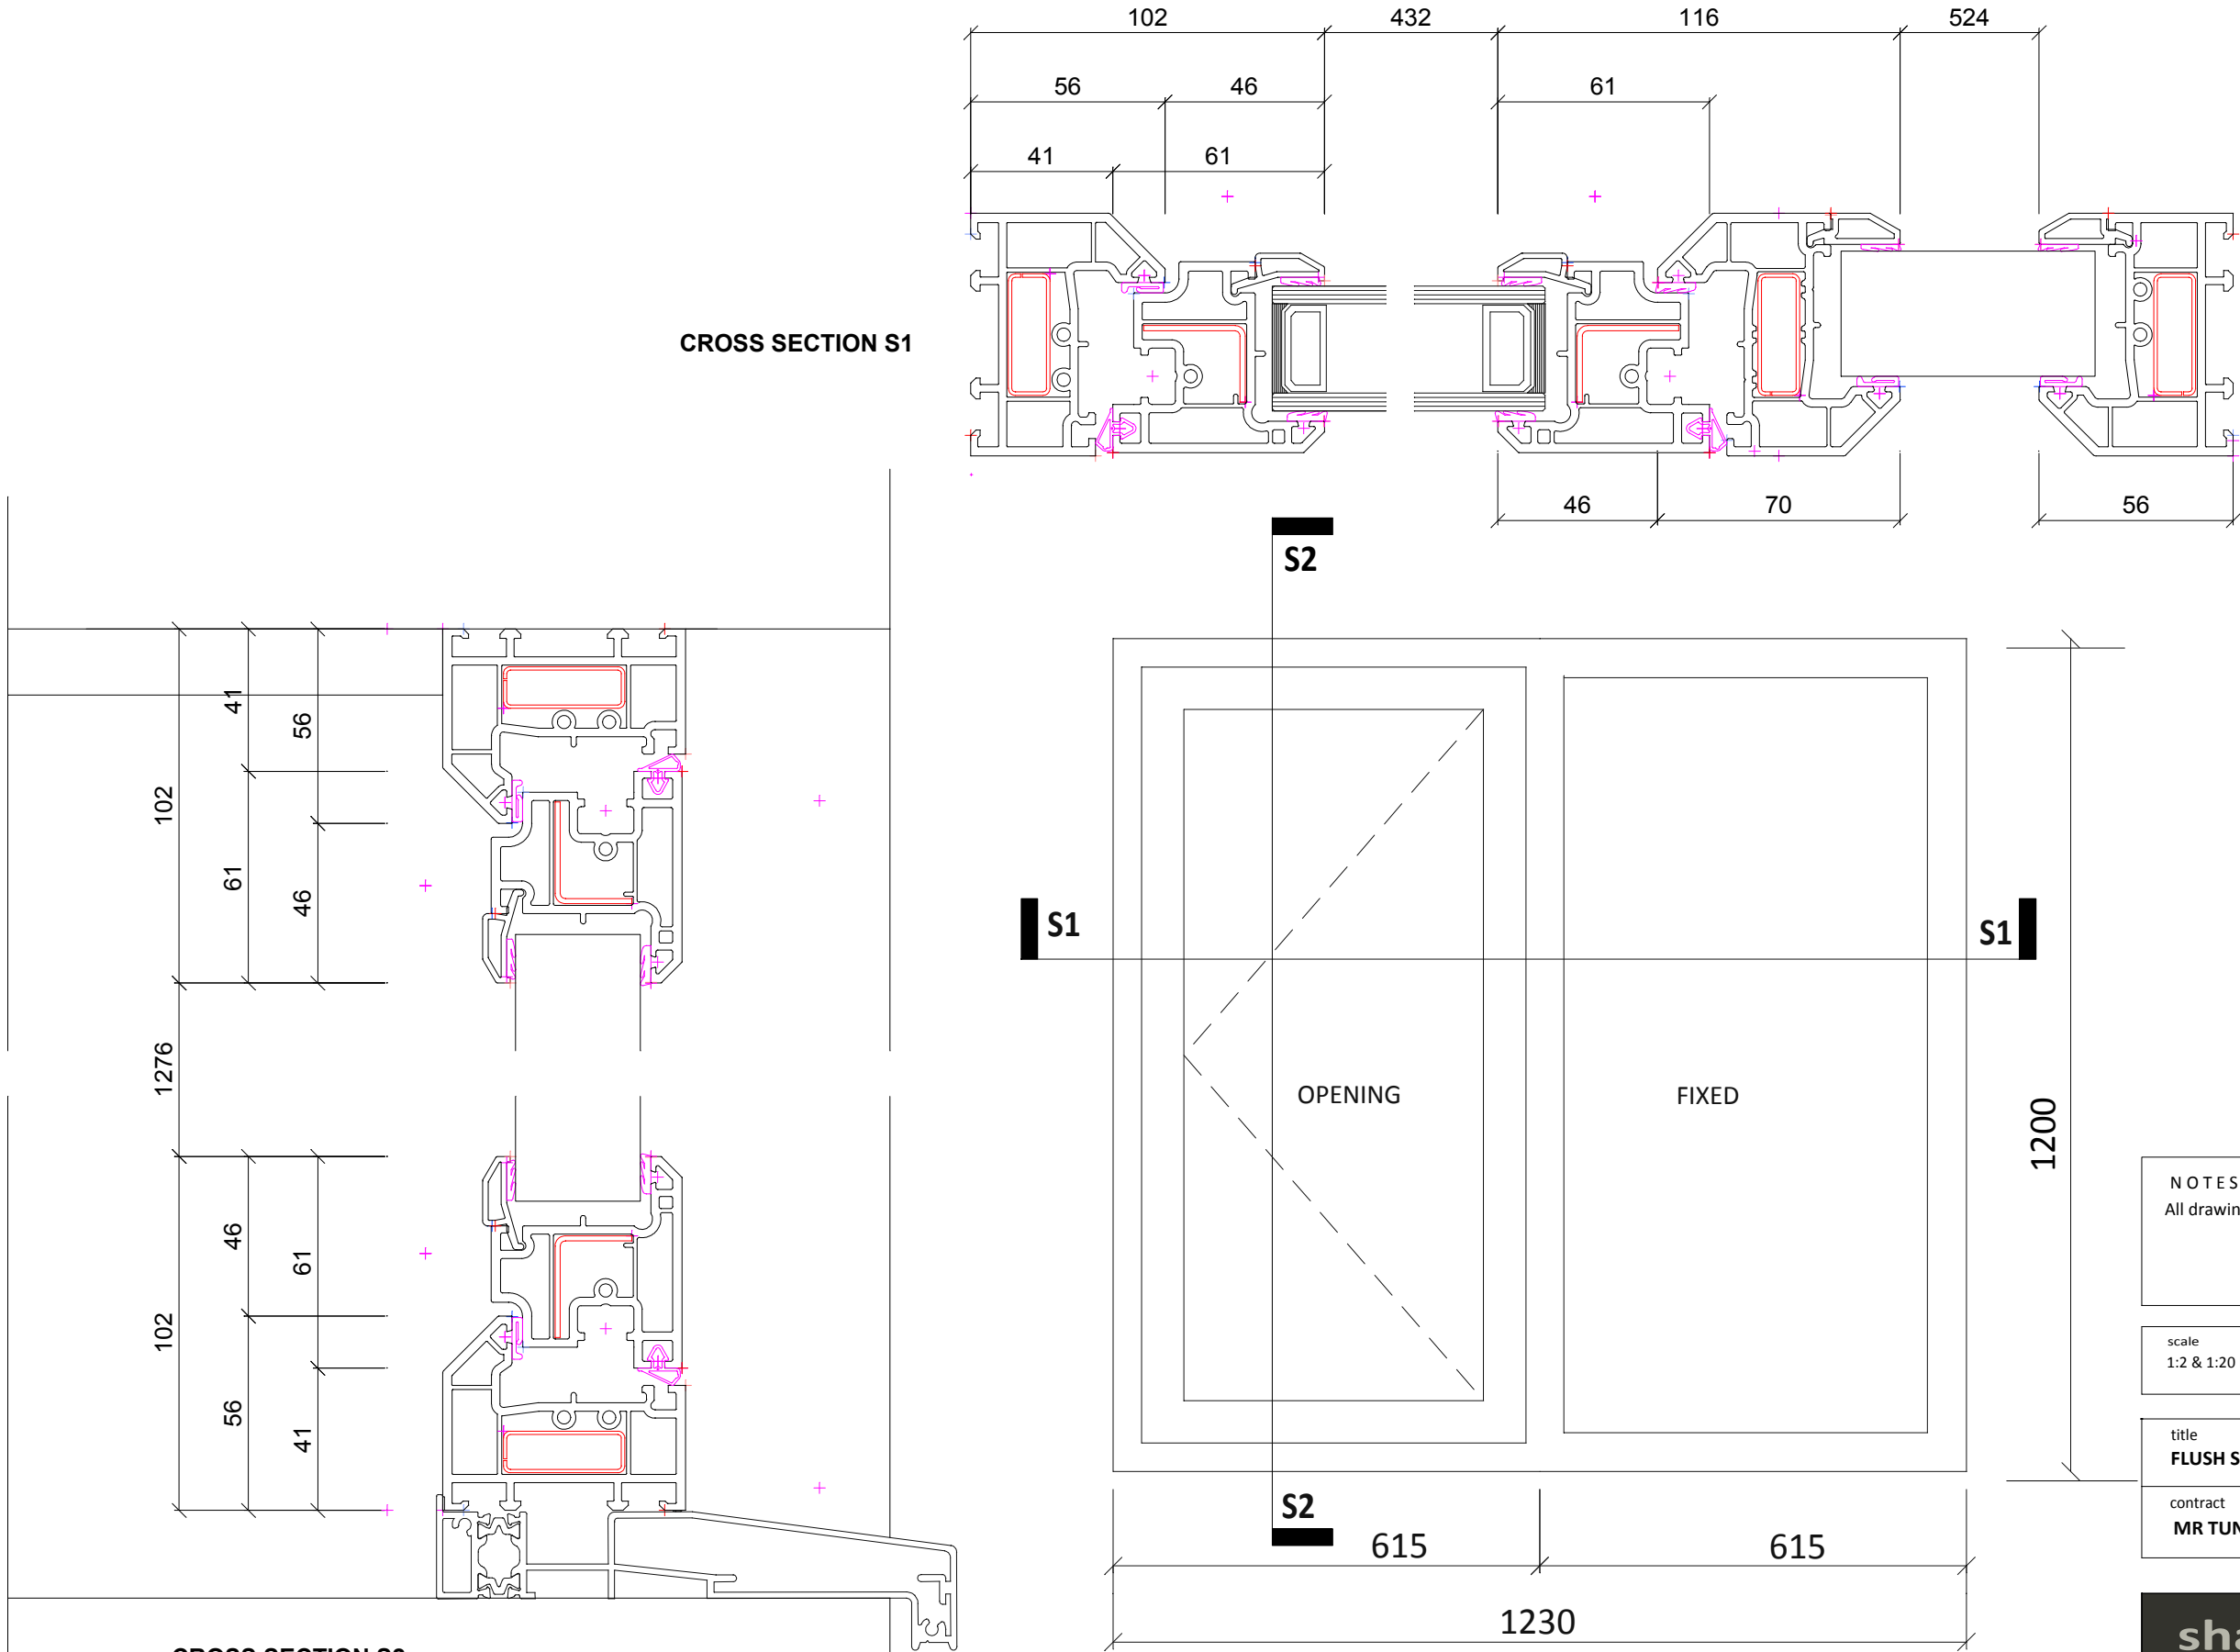

NOTES
All drawings are the copyright of sharman architecture.


scale 1:2 & 1:20 Print at A3	date OCTOBER 2024	revision A 02/10/2024 Drawing issued
---------------------------------	----------------------	---

title
FLUSH SASH WINDOW DETAILS

contract
MR TUNJI FASAE AND MR GEORGE LAWAL

sharman architecture
OAK BARN, WILLOW DROVE, BOROUGH FEN, PETERBOROUGH, PE6 7QB

tel: 07724 529 094 email: paulsharman1@btinternet.com

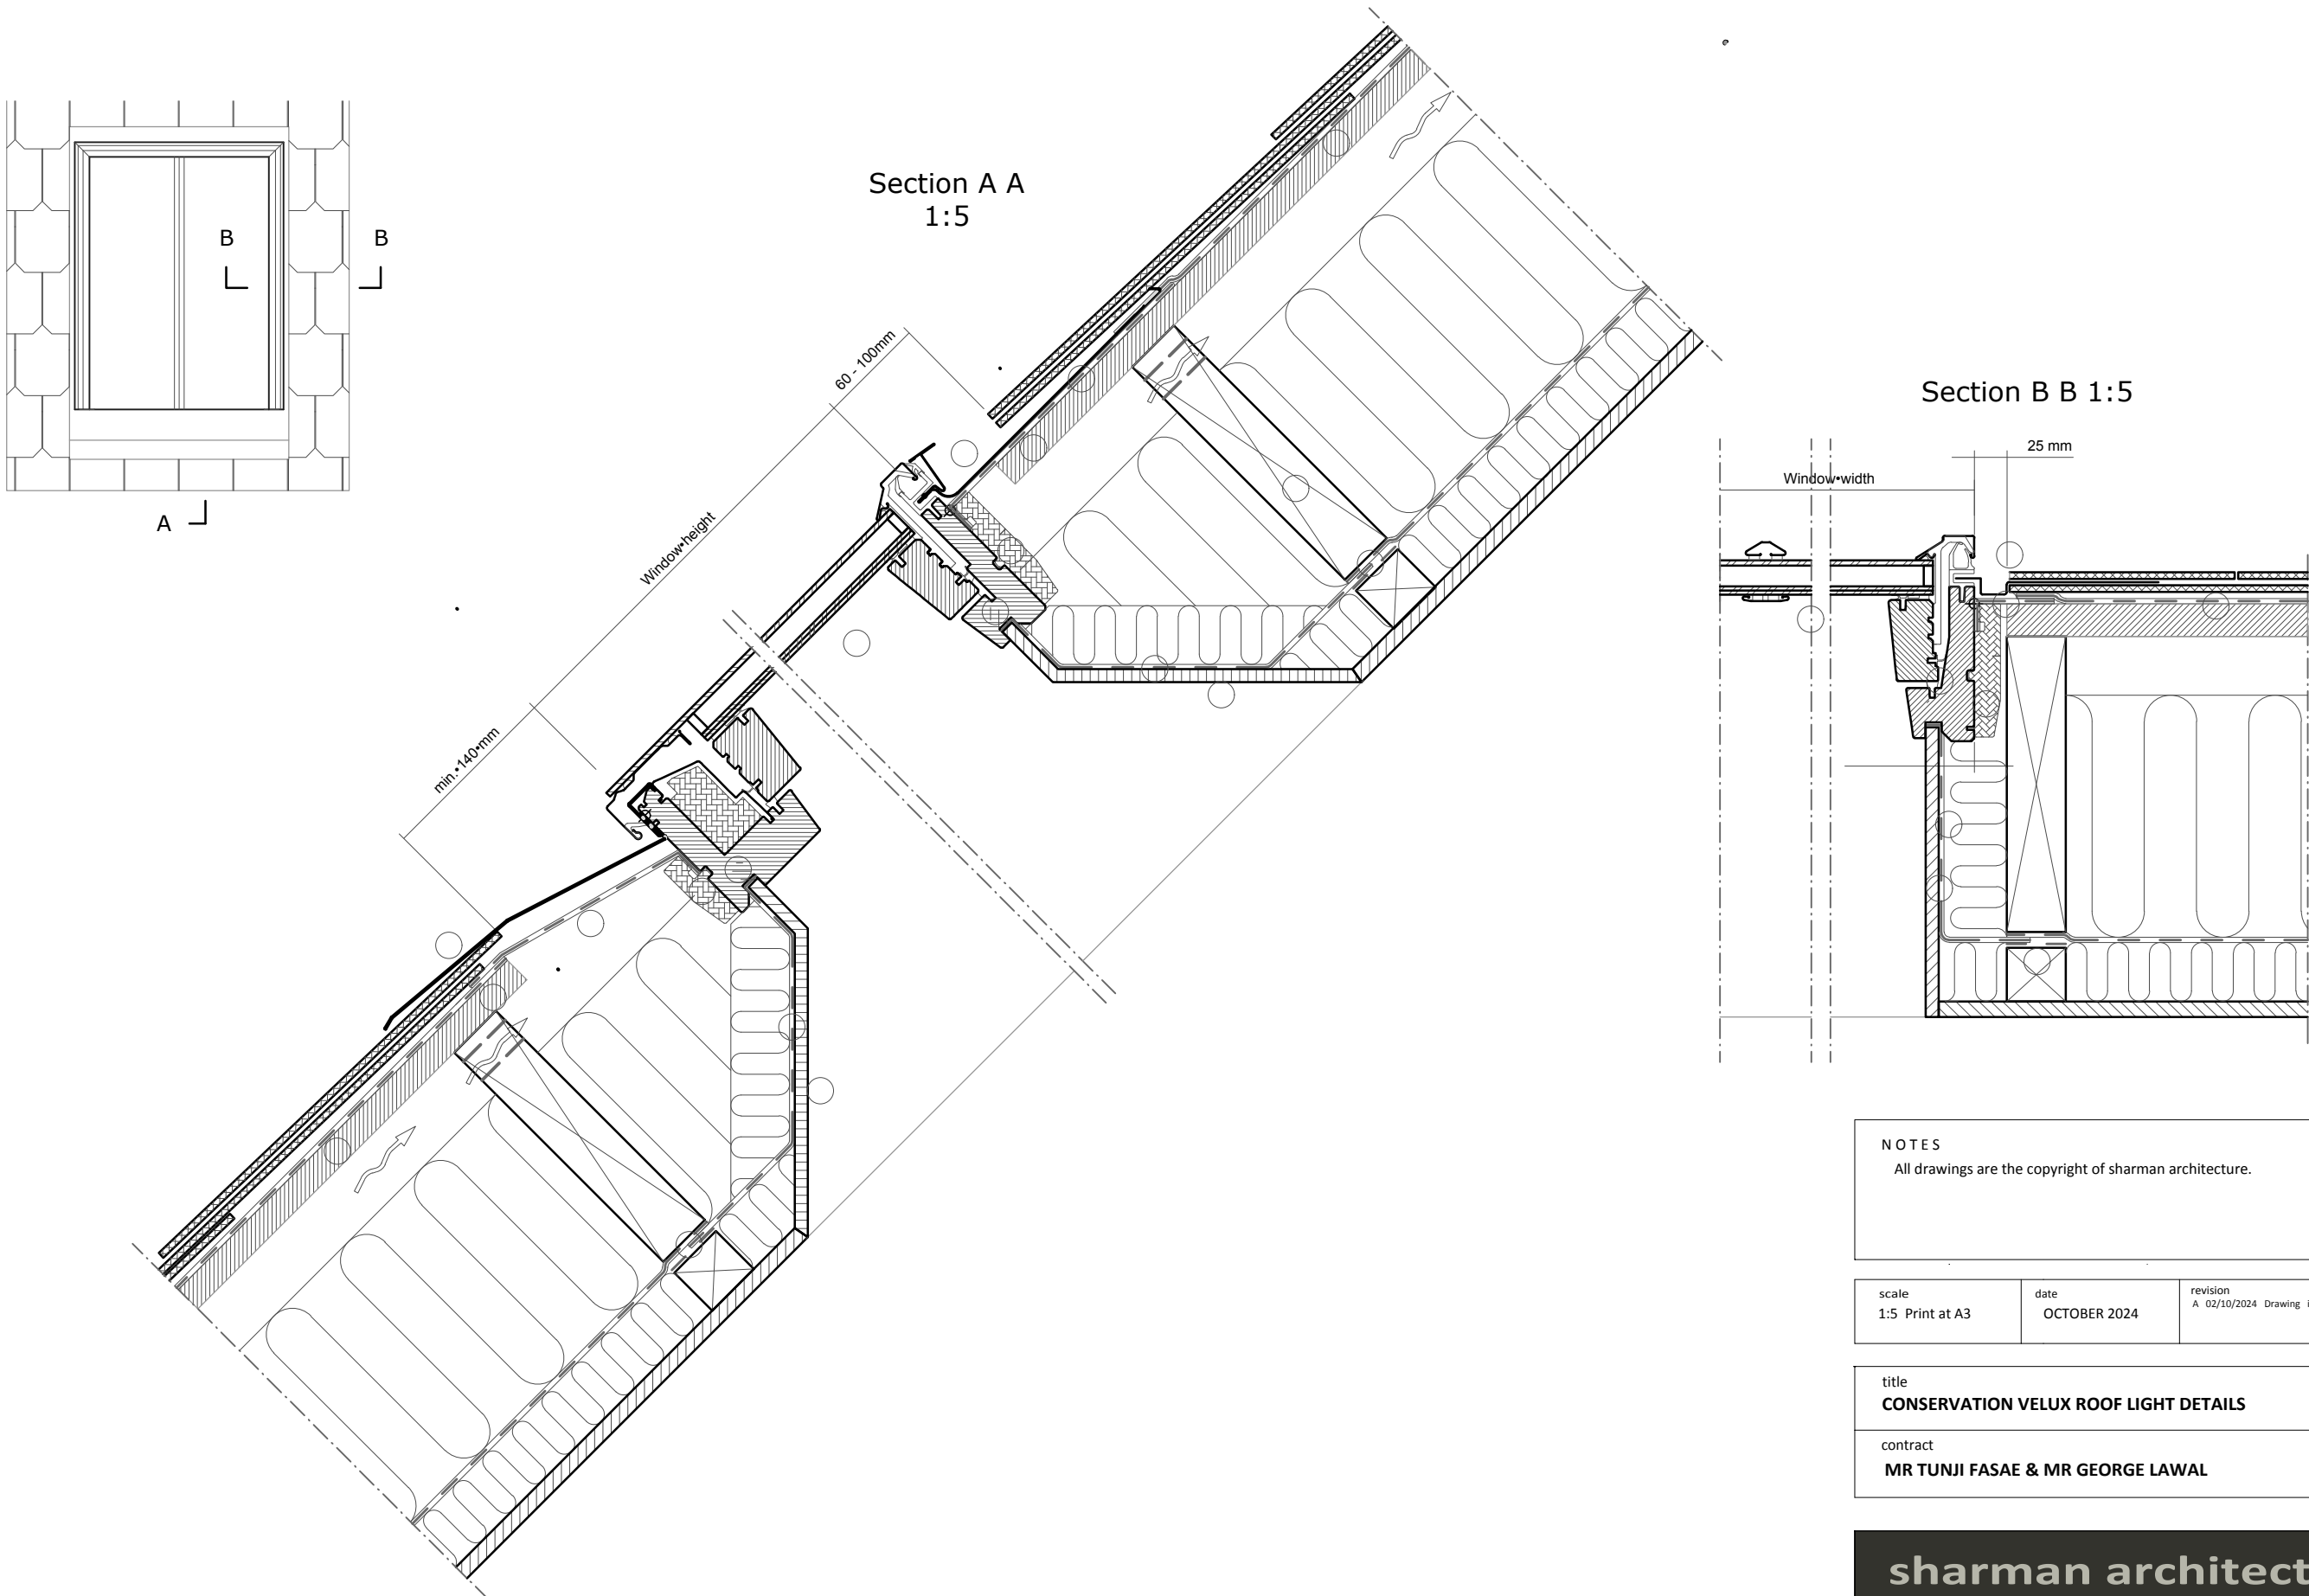

NOTES
All drawings are the copyright of sharman architecture.

scale 1:5 Print at A3	date OCTOBER 2024	revision A 02/10/2024 Drawing issued
--------------------------	----------------------	---

title
CONSERVATION VELUX ROOF LIGHT DETAILS

contract
MR TUNJI FASAE & MR GEORGE LAWAL

CONSERVATION ROOFLIGHT DETAILS (SLATE COVERING SHOWN)

