





KEY

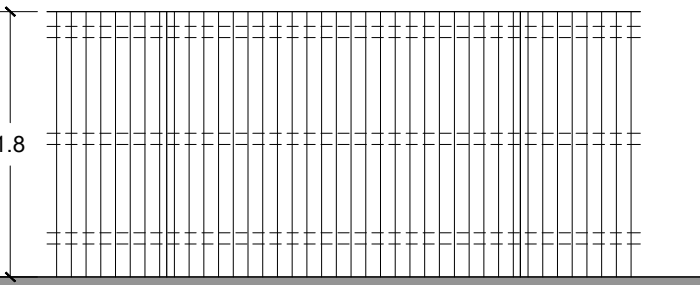

BOUNDARY TYPE - CBF
1.8m High Close Boarded Fence

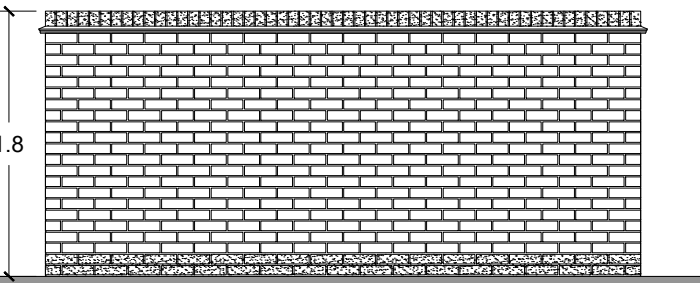

BOUNDARY TYPE - BW
1.8m High Brick Wall



BOUNDARY TYPE - PR
1.2m High Post & Rail Fence

C	01.11.2023	Plots 1,2,3,4 Block updated - plots shifted over
B	25.07.2022	Plot 6 removed
A	11.05.2022	Plot 6 changed to Bungalow to LA comments.
REV	DATE	DESCRIPTION



1 Goodison Road, Lincs Gateway Business Park,
Spalding, Lincs, PE12 6FY T: 01406 490590

PROJECT:
PROPOSED RESIDENTIAL DEVELOPMENT AT
LAND SOUTH WEST OF HARRINGTON DRIVE
CROWLAND

DRAWING TITLE:
BOUNDARY TREATMENT - PHASE 2

SCALE: 1:200 @ A1	DATE: 26.10.2023
DRAWN: GB	REV: C
DRAWING No: 132 - BT - 10	

INDICATIVE PLOT POSITIONS
FROM SEPERATE
PLANNING APPLICATION
REFERENCE: H02-1006-21