



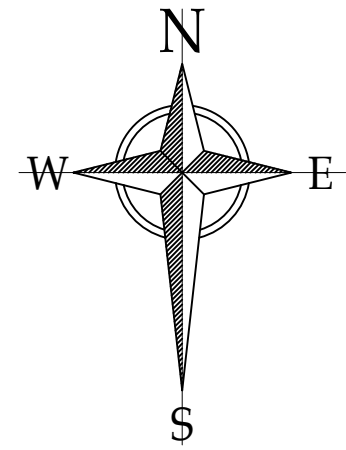

KEY

- WATER Connection Point
- ELECTRIC Connection Point
- GAS Connection Point
- BT Connection Point
- Street Lights
- WATER MAIN
- WATER SERVICE
- WATER DUCT
- EXISTING ELECTRIC MAIN
- ELECTRIC MAIN
- ELECTRIC SERVICE
- ELECTRIC DUCT
- GAS MAIN
- GAS SERVICE
- GAS DUCT
- BT MAIN
- BT DUCT

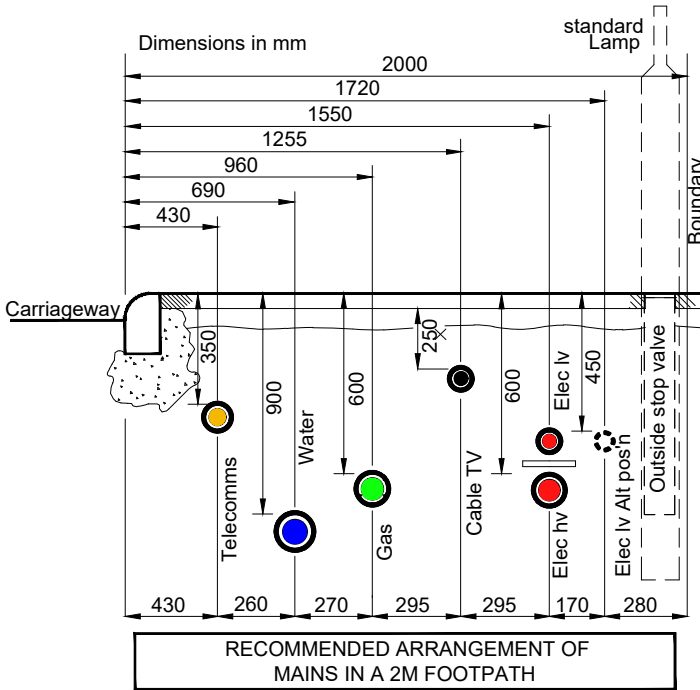

Rev.	Date	Description
B	10.11.2023	Updated to latest site layout
A	22.09.2021	Filter strips shown

ASHWOOD HOMES

1 Goodison Road, Lincs Gateway Business Park,
Spalding, Lincs, PE12 6FY T: 01406 490590

PROJECT: Proposed Residential Development at Land South of Harrington Drive, Crowland

DRAWING: Combined Services Plan

SCALE: 1:500@A1 DRAWN: GB

DATE: OCT.2022 REVISION: B

DRAWING No: 132-CSL-01