


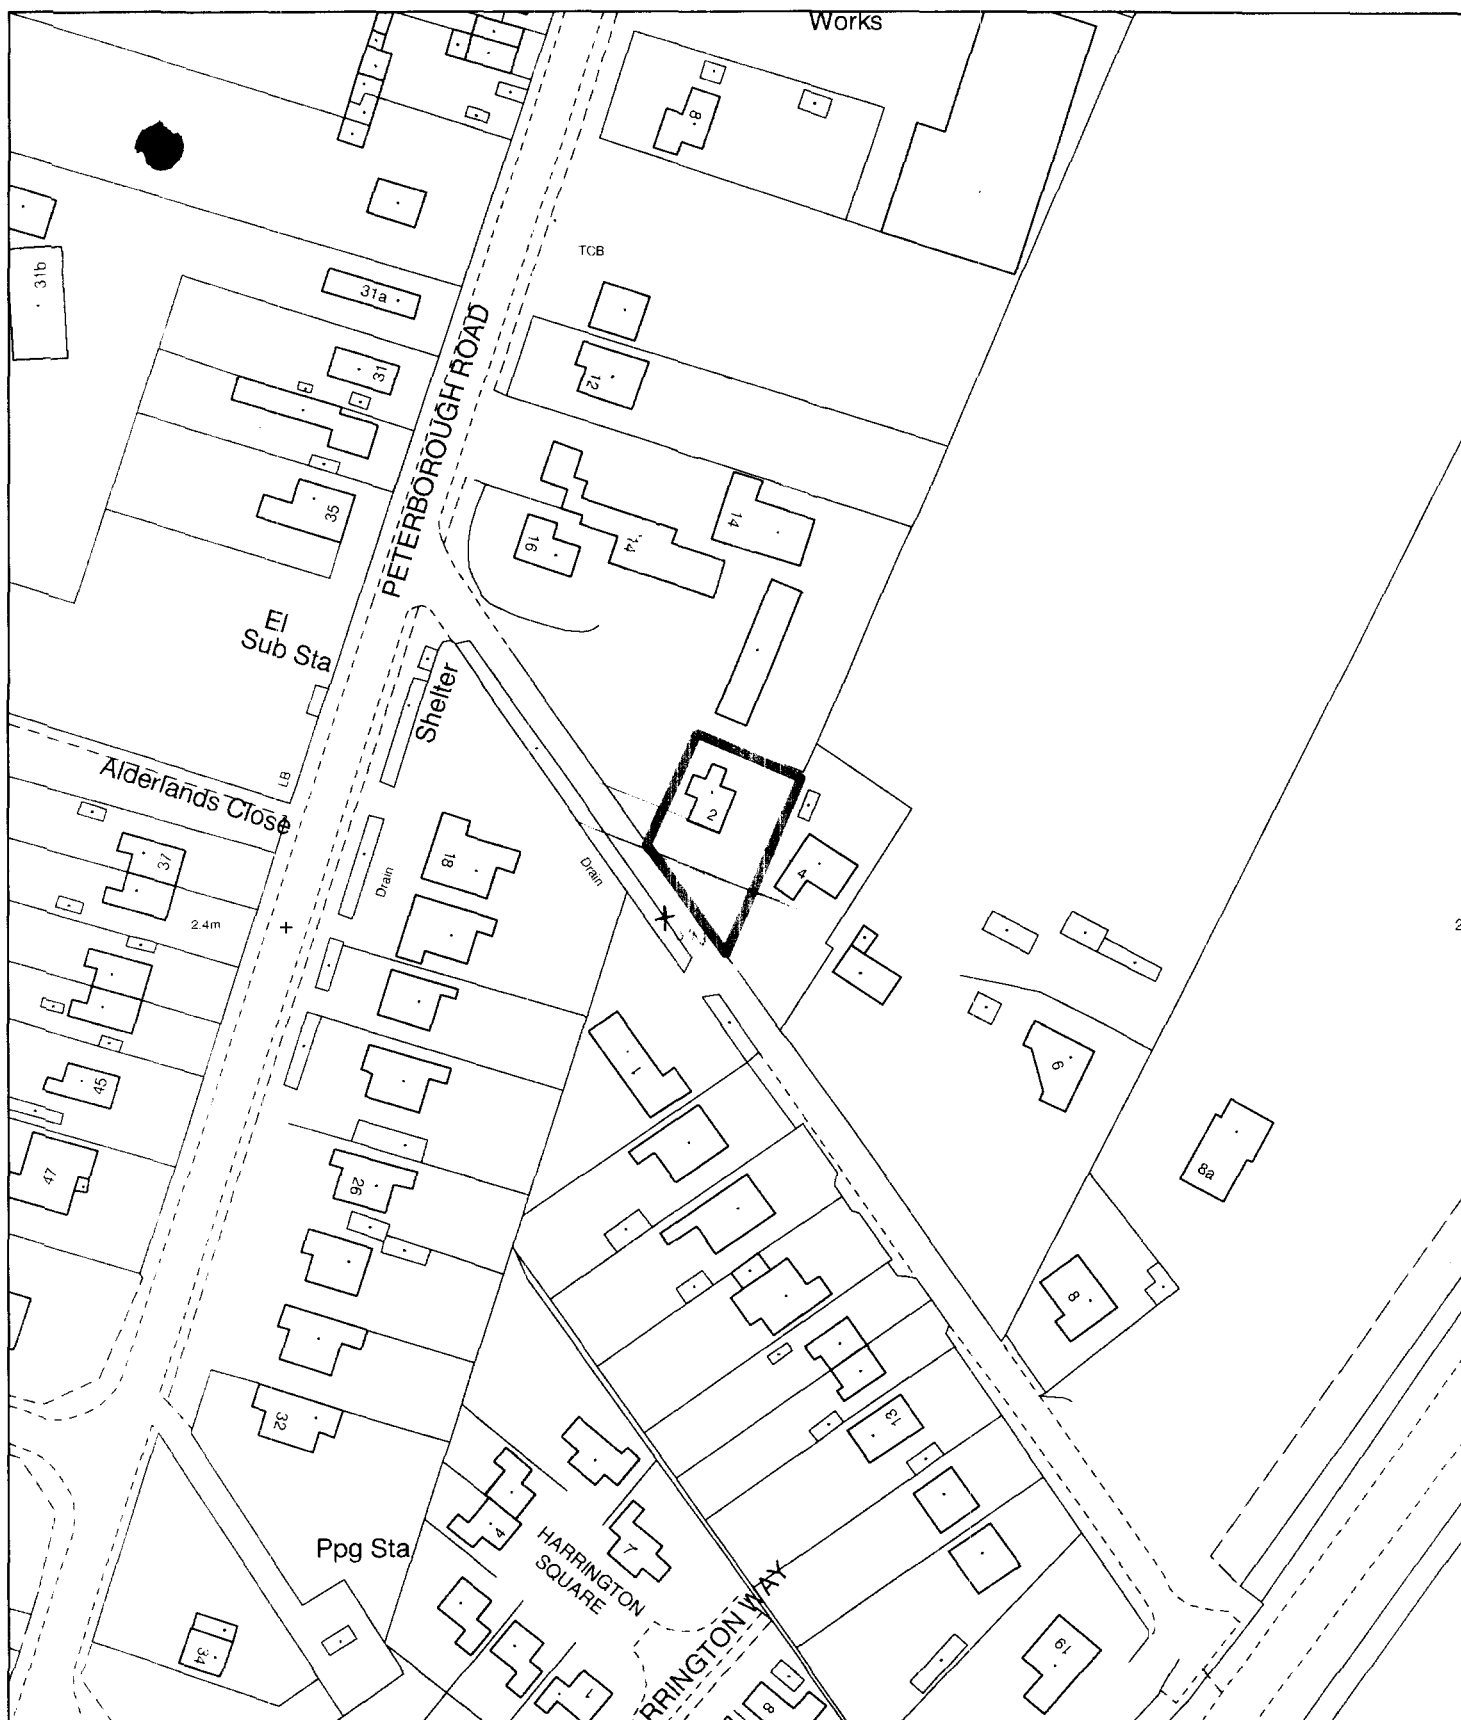

**Planning Application Location Plan
Ward Member Notification**

H02/1057/02

Scale: 1:1250


Planning and Development

Council Offices, Priory Road, Spalding, Lincolnshire
PE11 2XE

PLEASE DO NOT COPY THIS PLAN

This map is reproduced from Ordnance Survey material with permission of Ordnance Survey on behalf of Her Majesty's Stationery Office (c) Crown copyright. Unauthorised reproduction infringes Crown copyright and may lead to prosecution or civil proceedings. South Holland District Council LA079413 2002



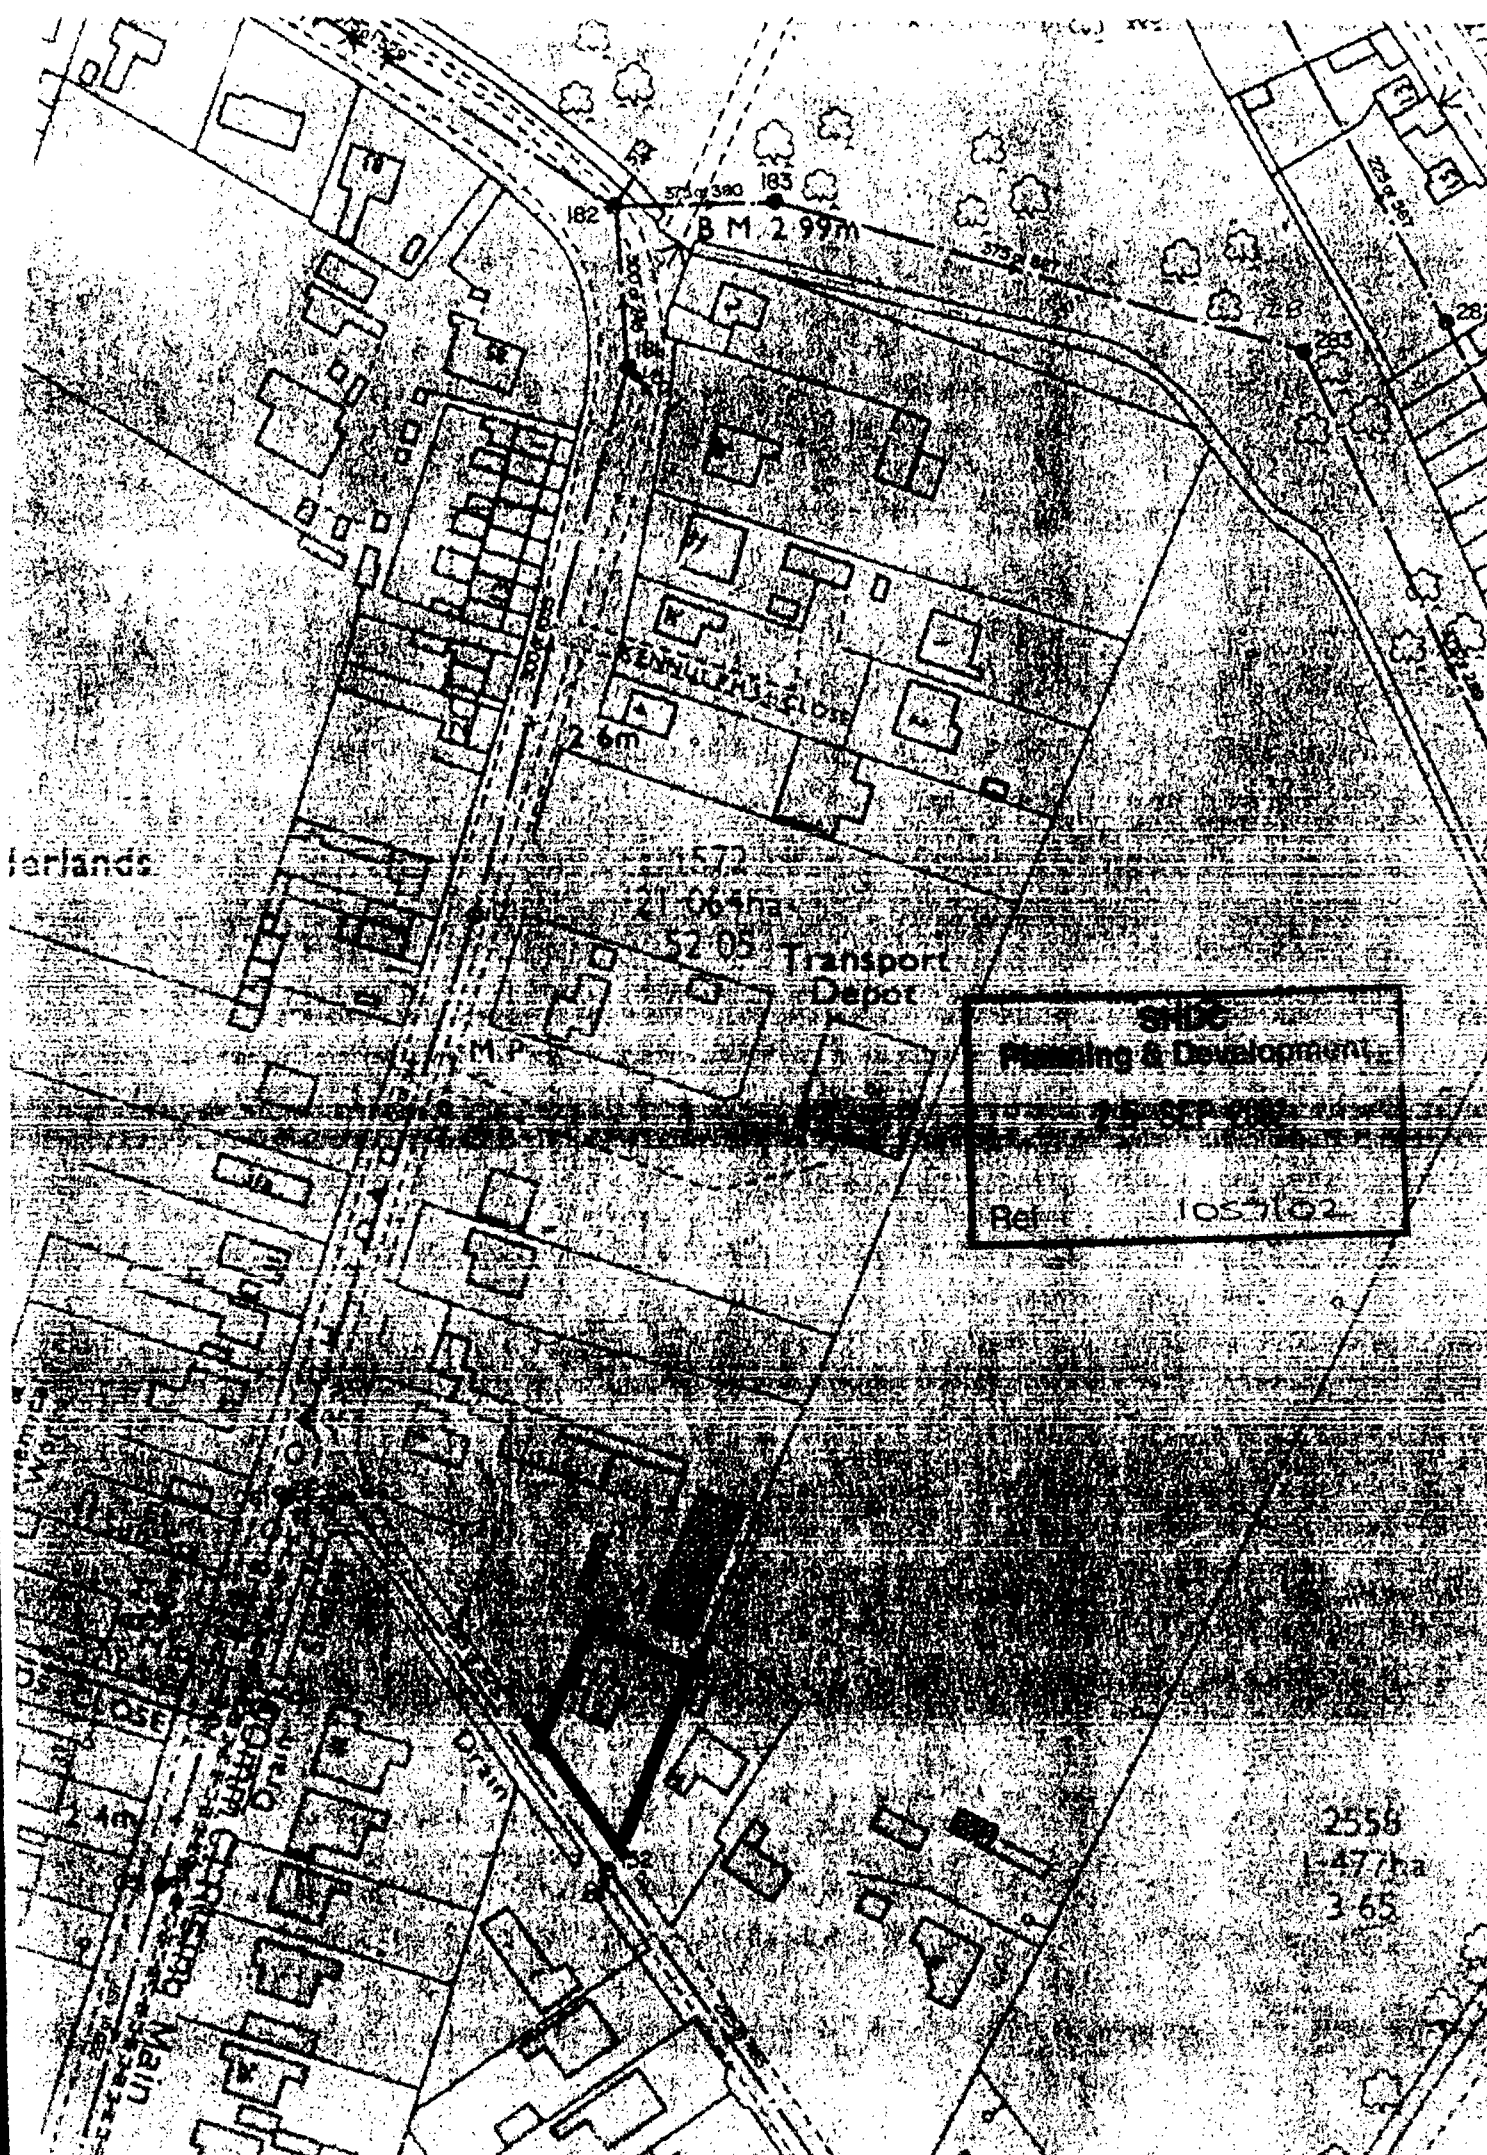

terlands

182 575 380 183
B M 2 99m

2.6m

1572
21.06 ha
52.05
Transport Depot

SHDC
Planning & Development
7-5 SEP 1982
Ref 1057/02

2558
47.7 ha
3.65