


FRONT




SIDE


EXISTING ELEVATIONS

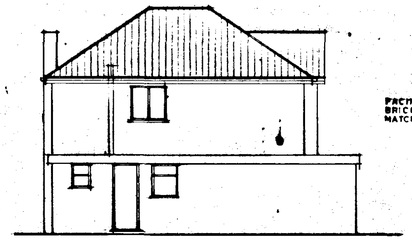


FRONT

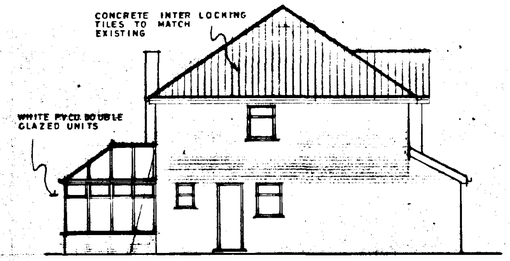


SIDE

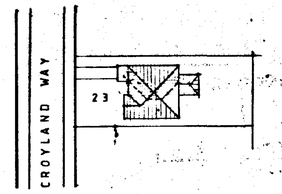

BLOCK PLAN (1:500)

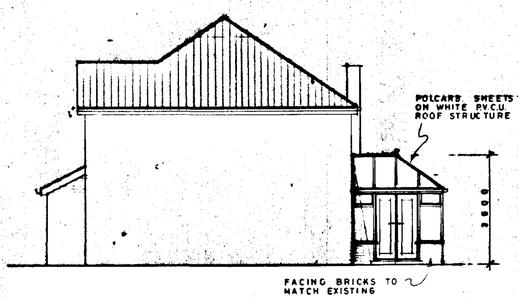


SIDE

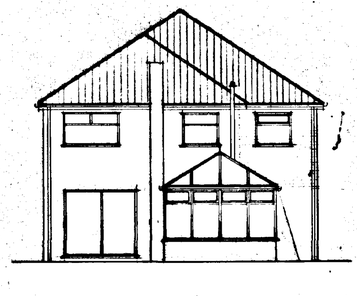


REAR


PROPOSED ELEVATIONS

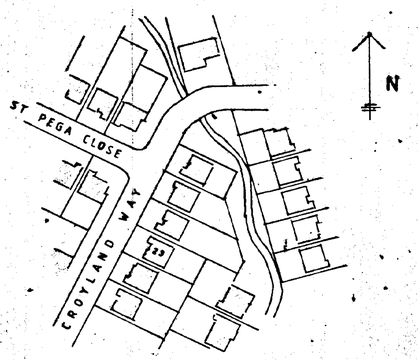

SITE LOCATION PLAN (1:1250)

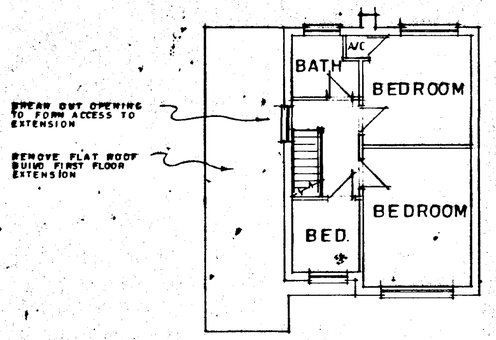


FIRST

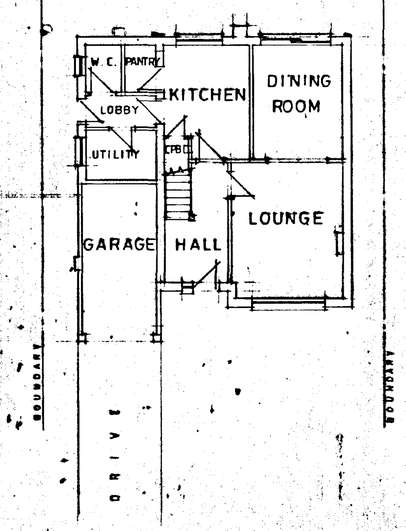


GROUND

EXISTING FLOOR LAYOUTS

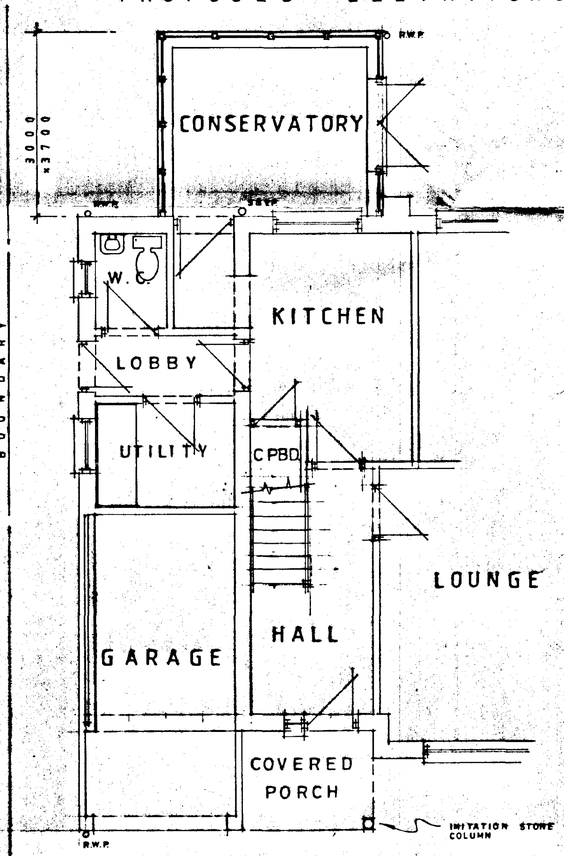

PART GROUND

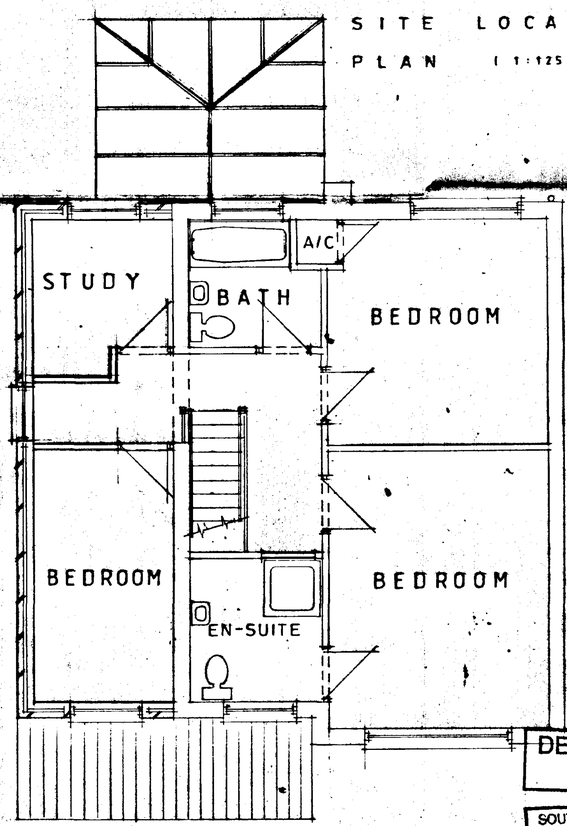

FIRST

PROPOSED FLOOR LAYOUTS

DETERMINED PLAN

SOUTH HOLLAND DC
HOUSING & PLANNING
11 JAN 1999
Ref: 1055/98

AMENDED PLAN

Ref.

NOTES

All dimensions must be checked on site and not scaled from this drawing.

	Date	Revisions
A	DEC 98	ROOF DESIGN ALTERED TO SUIT PLANNING DEPT. REQ.

© copyright

ROSEDALE DESIGN SERVICES
ARCHITECTURAL & SURVEYING CONSULTANTS
14 TARRANT
WERRINGTON
PETERBOROUGH
PE4 5EF
TEL: 01733-570660

Client: MR & MRS A.R. DAY

Job Title: PROPOSED EXTENSION & ALTERATIONS TO 23, CROYLAND WAY CROWLAND PETERBOROUGH

Drawing Title: EXISTING & PROPOSED DETAILS

Scale: 1:50 1:100

Date: AUG 98 Drawn by:

Drg No.: RD/452/001 Rev.: A

841 x 594mm A1