


R LONGSTAFF & CO
 5 New Road, Spalding, Lincs. PE11 1BS
 Reproduced from the Ordnance Survey
 Map No: TF 2409
 Edition: 1975
 Scale: 1:2500
 With the permission of the Controller of
 Her Majesty's Stationery Office
 Crown Copyright Office.
 Licence No. 100004279
 Date: 22-08-04

Planning & Development

- 6 AUG 2004

Ref: 106044

6 BARBER'S DROVE, CROWLAND

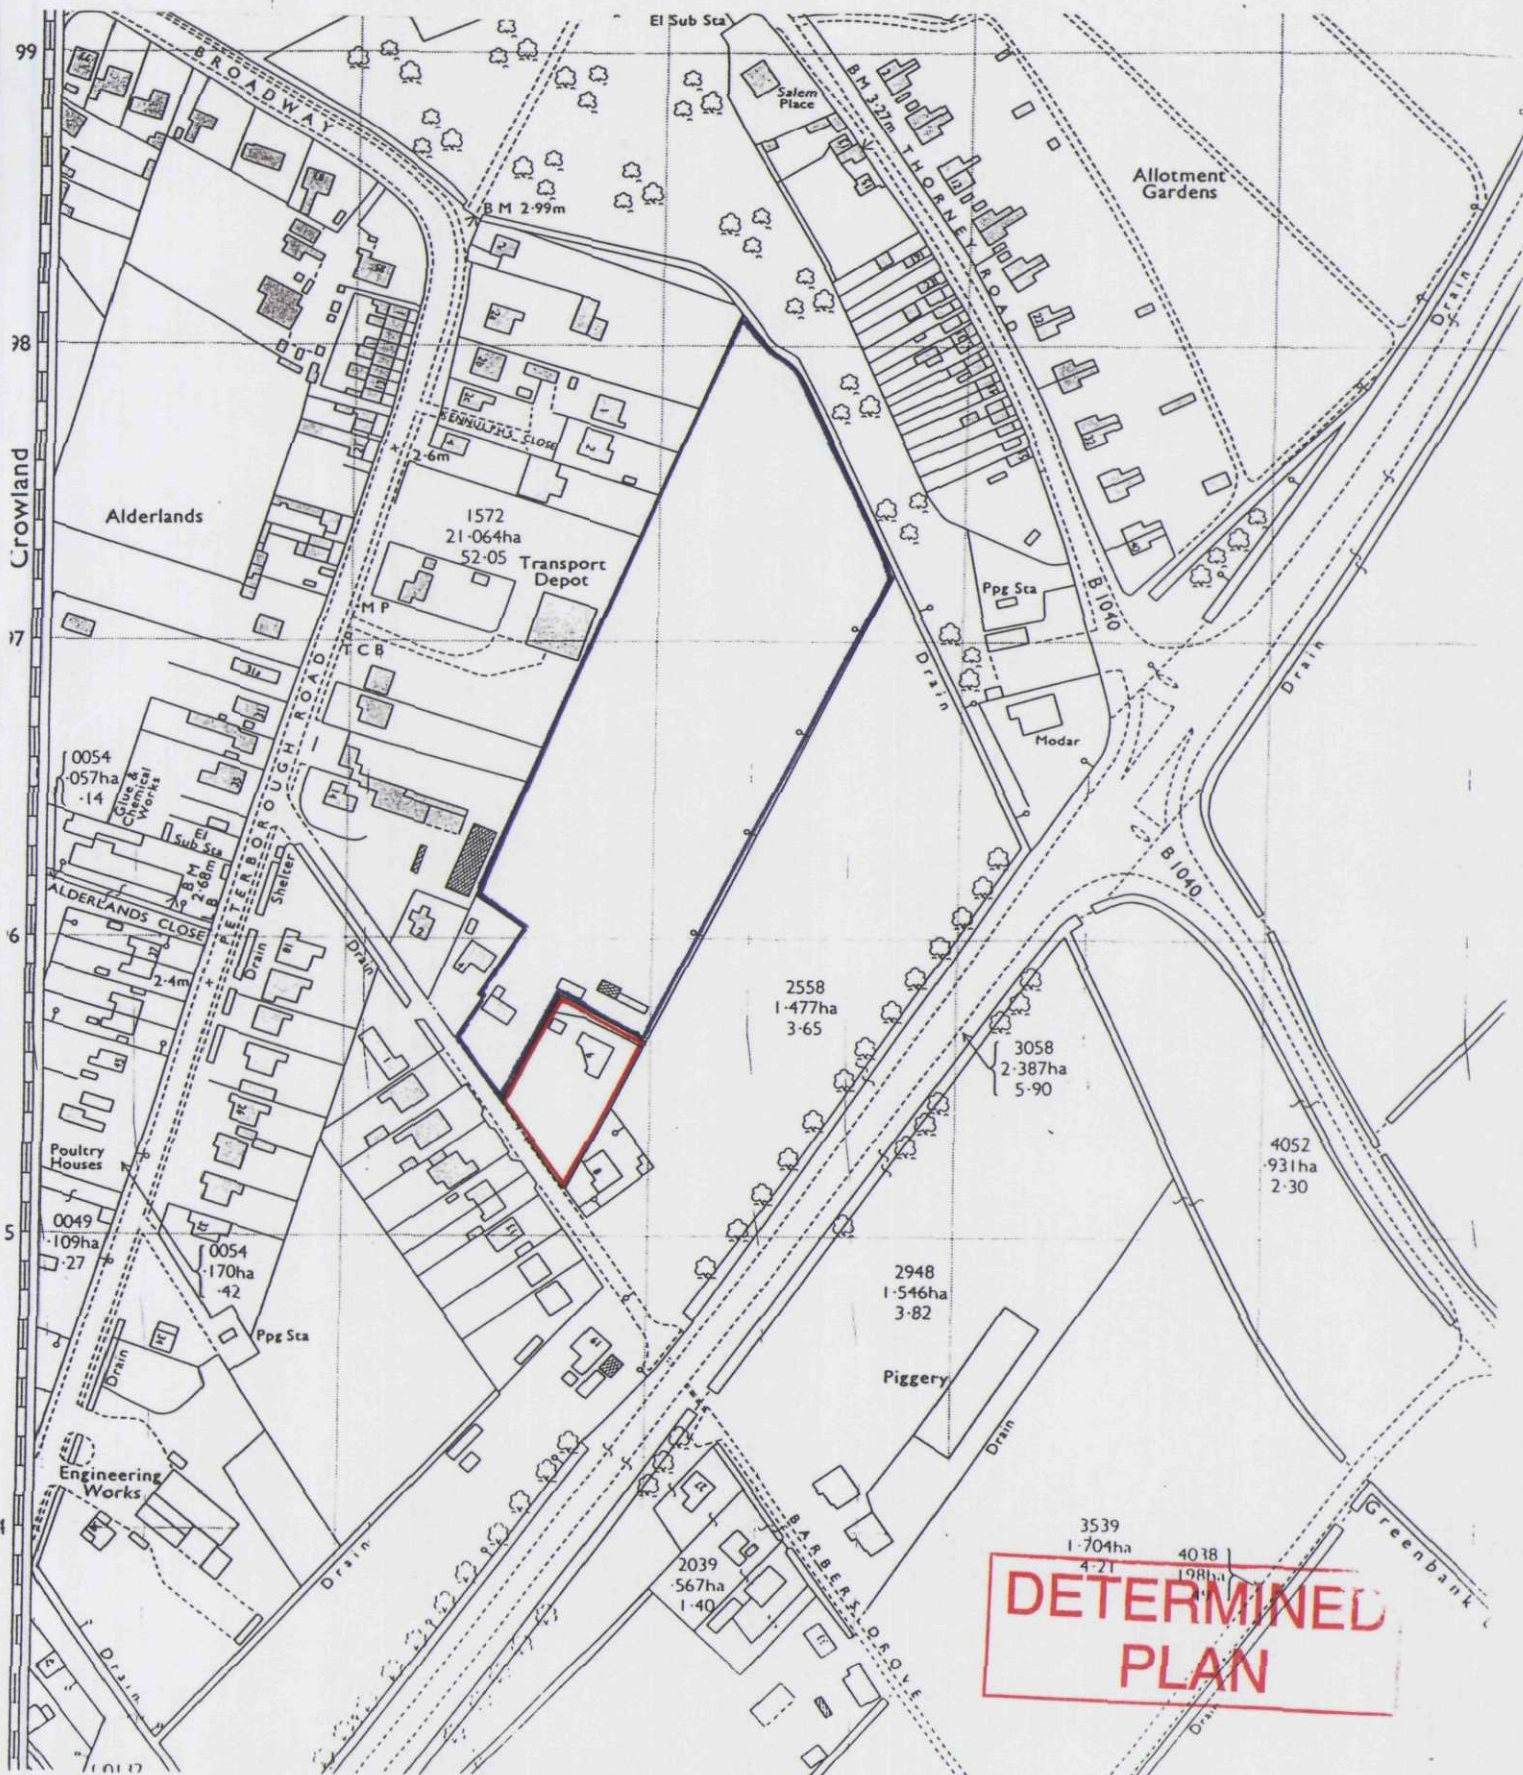

LOCATION PLAN : FOR IDENTIFICATION PURPOSES ONLY