
# SITE AT 105 - 107 NORTH STREET. CROWLAND. PETERBOROUGH. PE6 0EG


drawing number
**NP/208/C**

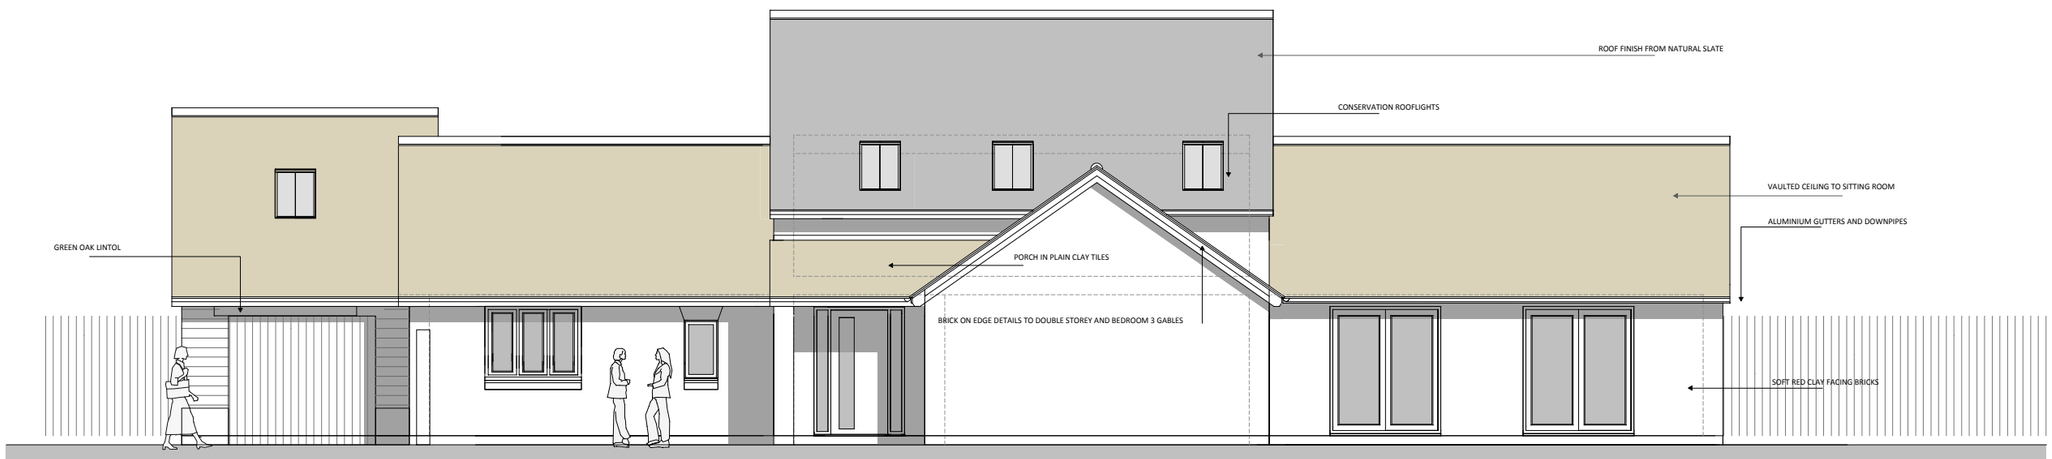



NORTH FACING ELEVATION




SOUTH FACING ELEVATION

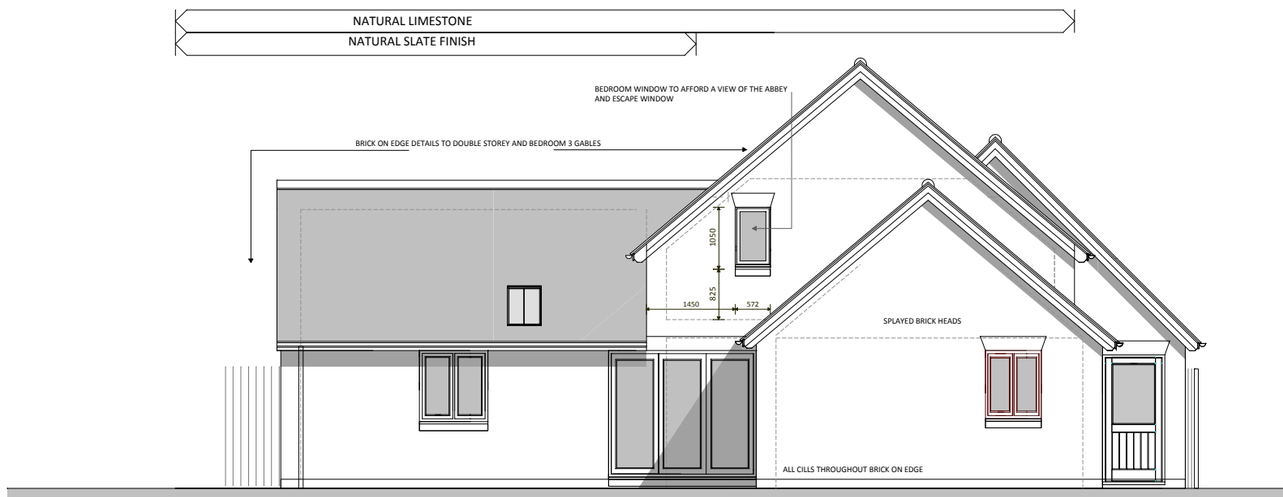


EAST FACING ELEVATION

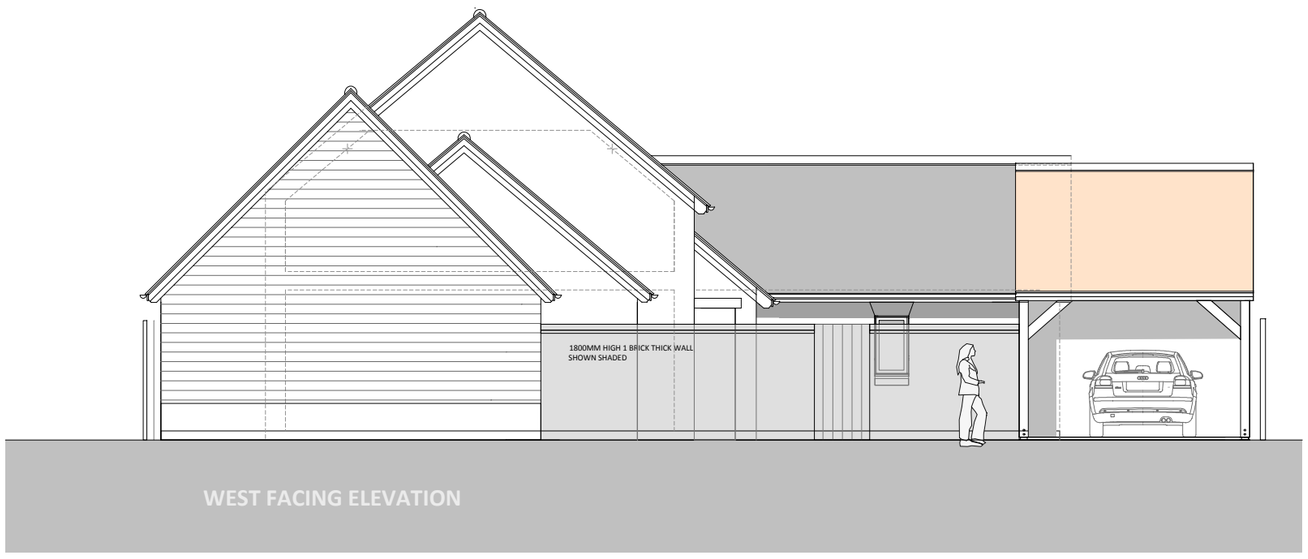


WEST FACING ELEVATION

25
20
15
10
5
0
SCALE BAR

## PROPOSED ELEVATIONS

| | | |
|---|---|---|
| title<br>ELEVATIONS | scale<br>**1:100 @ A2** | date<br>**OCTOBER 2024** |
| contract<br>MR & MRS PLUMB | revision<br>A 25/10/2024 REDESIGNED | |


**sharman architecture**
OAK BARN. WILLOW DROVE. BOROUGH FEN. PETERBOROUGH. PE6 7QB
tel: 07724 529 094
email: paulsharman1@btinternet.com