


DETAILS ON THIS DRAWING ARE COPYRIGHT OF SIDEBOTTOM RICHARDSON CHENG LIMITED.THIS IS A CONFIDENTIAL DOCUMENT AND MUST NOT BE COPIED, USED OR DIVULGED IN ANY WAY WITHOUT PRIOR WRITTEN CONSENT

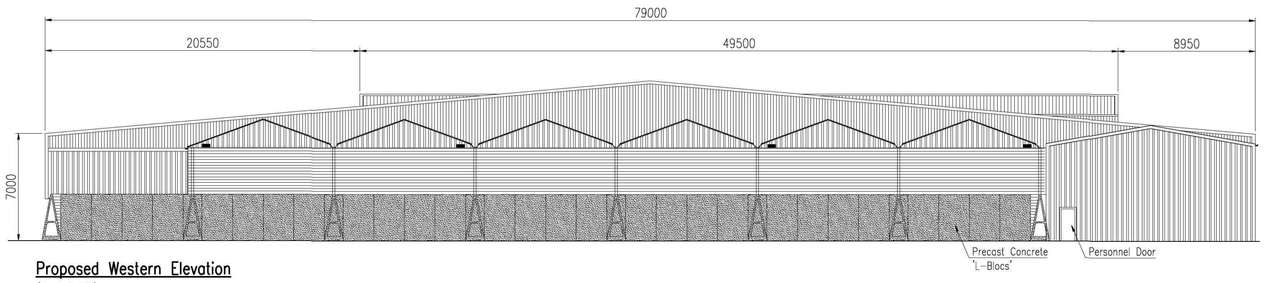


Proposed Western Elevation
(Scale 1:200)

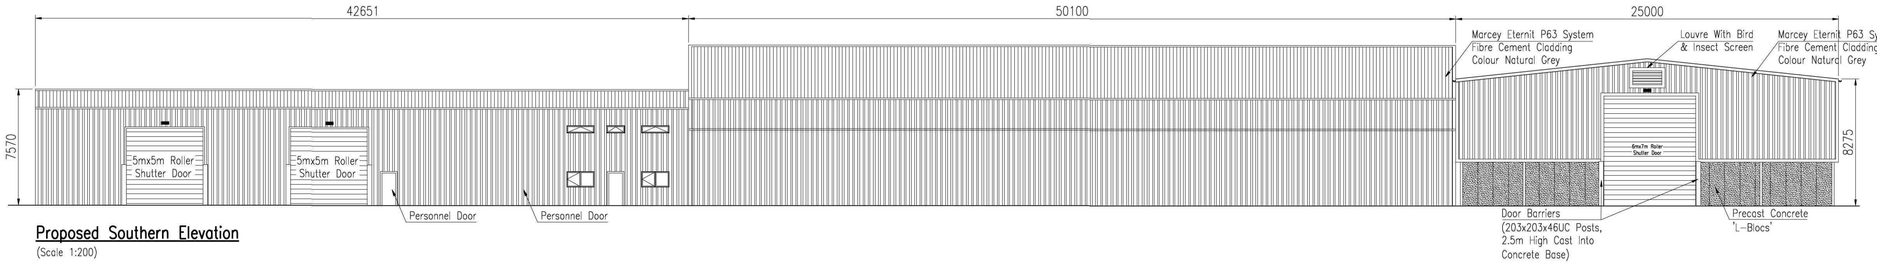


Proposed Southern Elevation
(Scale 1:200)

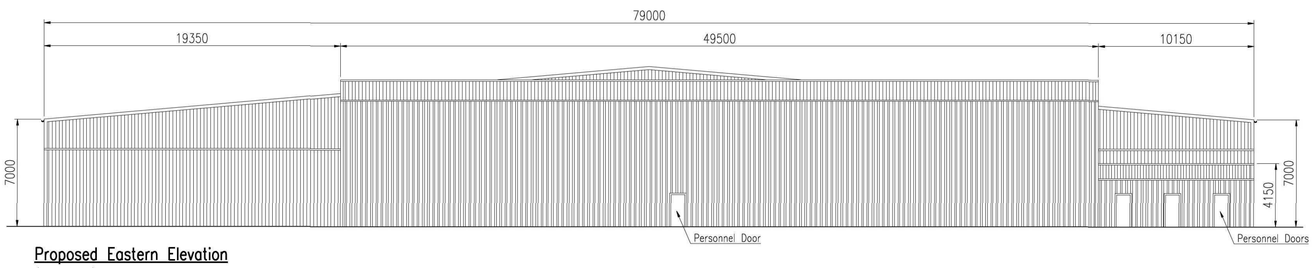

Proposed Eastern Elevation
(Scale 1:200)

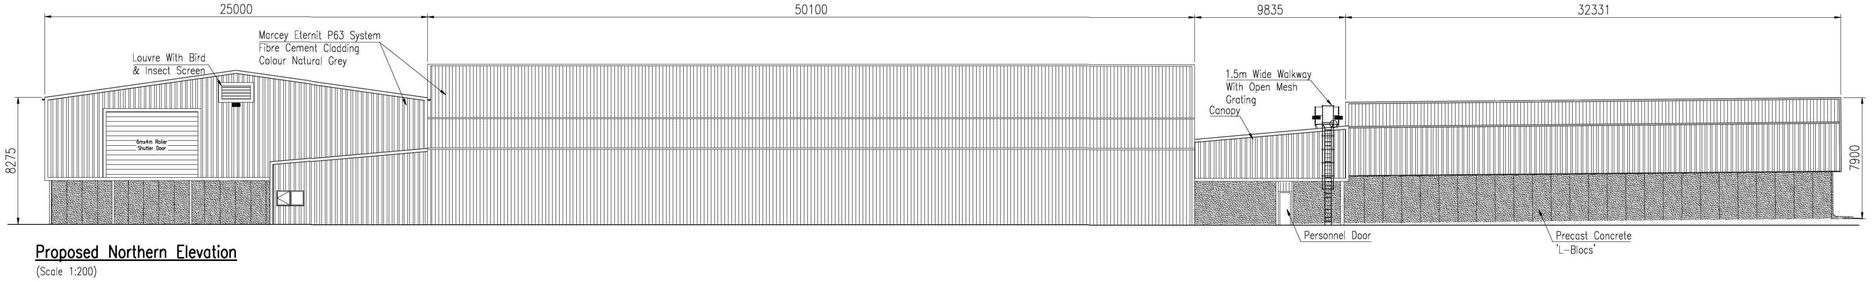

Proposed Northern Elevation
(Scale 1:200)

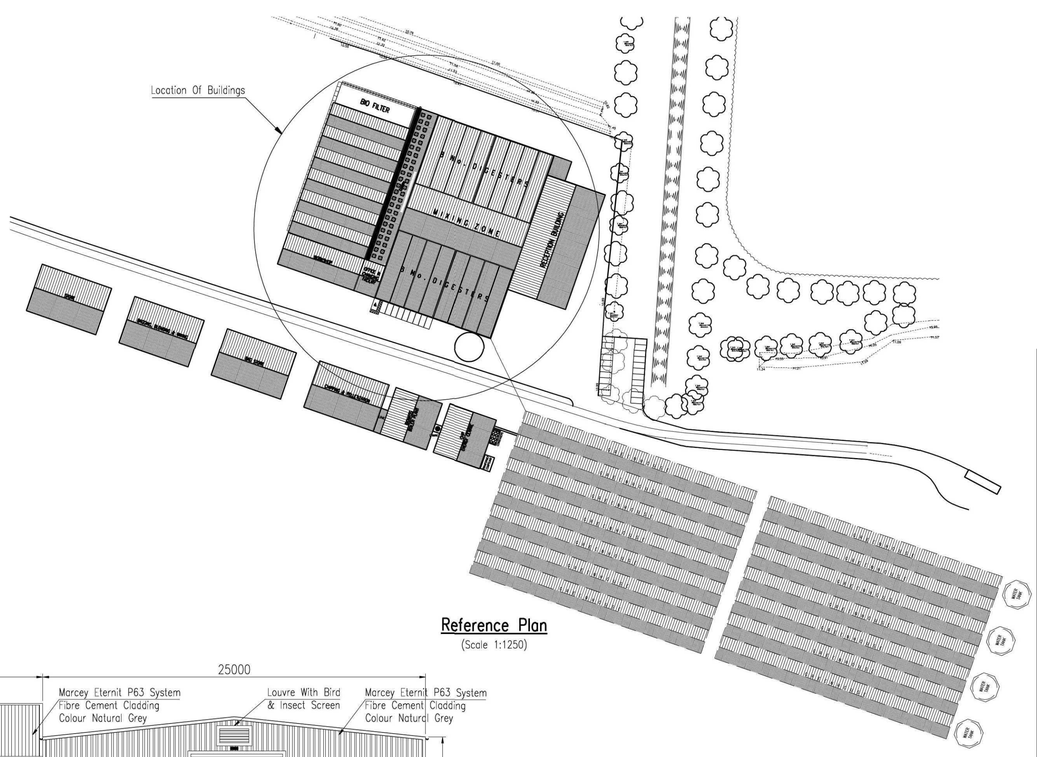

Reference Plan
(Scale 1:1250)

FOR THE INTERNAL ARRANGEMENTS REFER TO SRC DRAWING 37009/29

REV	DATE	REMARKS
B	06/04/10	Drawing Generally Updated
A	17/03/10	Drawing Generally Updated

STATUS **FOR INFORMATION**

SIDEBOTTOM RICHARDSON CHENG LTD
CONSULTING STRUCTURAL AND CIVIL ENGINEERS
19 HIGH STREET, SPALDING, LINCS. PE11 1TW
TEL: (01775) 712000
FAX: (01775) 712000
E-MAIL: src@srcp.co.uk

PROJECT
South Lincs Energy & Recycling Park,
Decoy Farm,
Crowland, Lincs.
For Organic Recycling Ltd.

TITLE
Proposed Elevations
To Main Buildings

DATE	Jan. 10	SCALE	As Shown @ A1
DRAWN	BJ	CHECKED	
DESIGN		FILENAME	37009-20

DRG No. 37009/20 REV B

DETAILS ON THIS DRAWING ARE COPYRIGHT OF SIDEBOTTOM RICHARDSON CHENG LIMITED.THIS IS A CONFIDENTIAL DOCUMENT AND MUST NOT BE COPIED, USED OR DIVULGED IN ANY WAY WITHOUT PRIOR WRITTEN CONSENT