


DETAILS ON THIS DRAWING ARE COPYRIGHT OF SIDEBOTTOM RICHARDSON CHENG LIMITED.THIS IS A CONFIDENTIAL DOCUMENT AND MUST NOT BE COPIED, USED OR DIVULGED IN ANY WAY WITHOUT PRIOR WRITTEN CONSENT

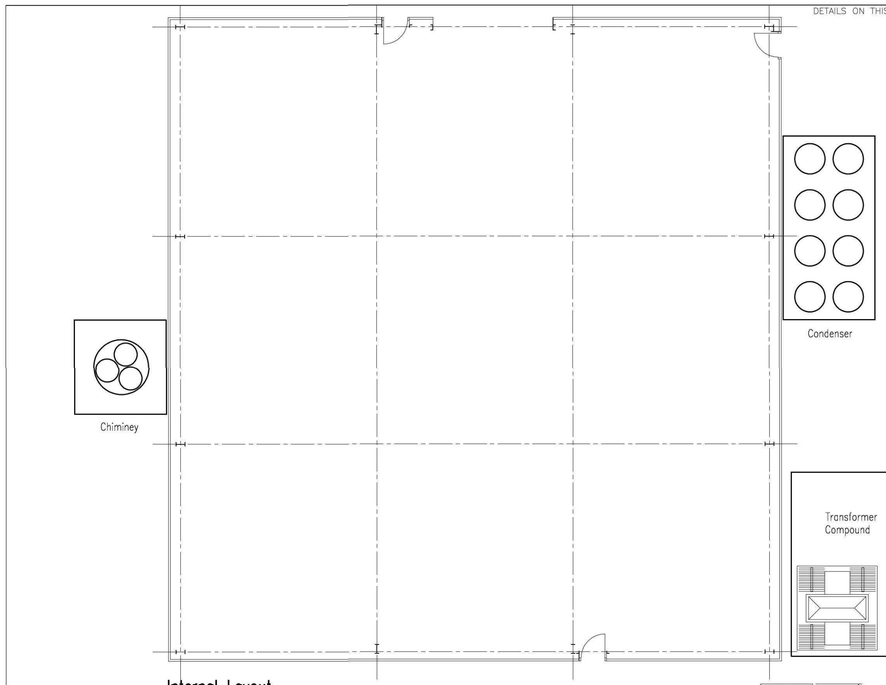


Internal Layout
(Scale 1:100)
Area On Plan = 420m2

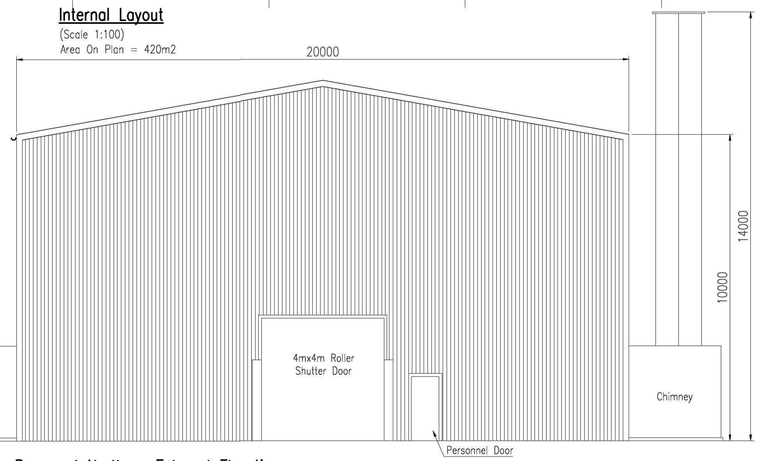


Proposed Northern External Elevation
(Scale 1:100)

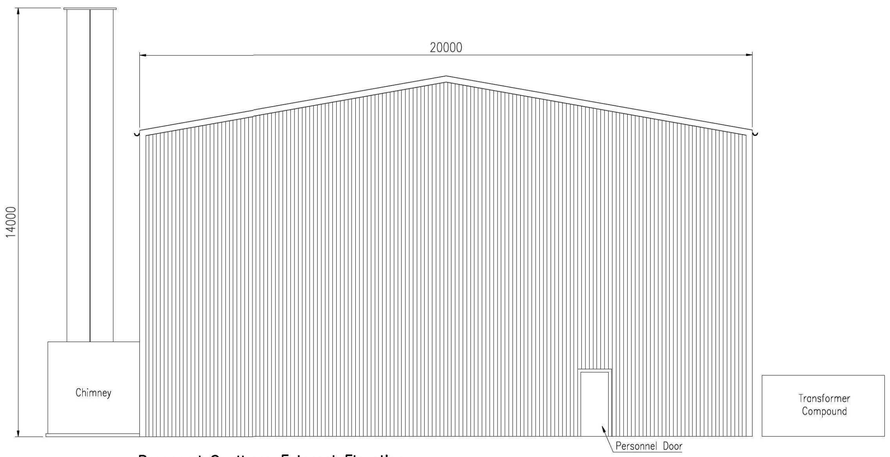


Proposed Southern External Elevation
(Scale 1:100)

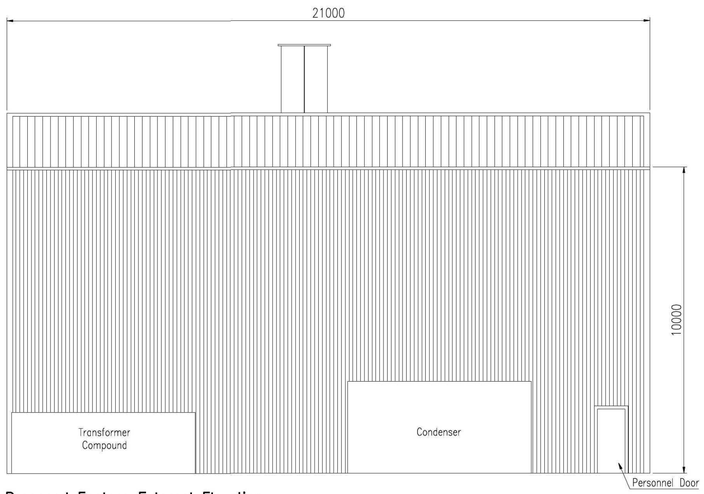


Proposed Eastern External Elevation
(Scale 1:100)

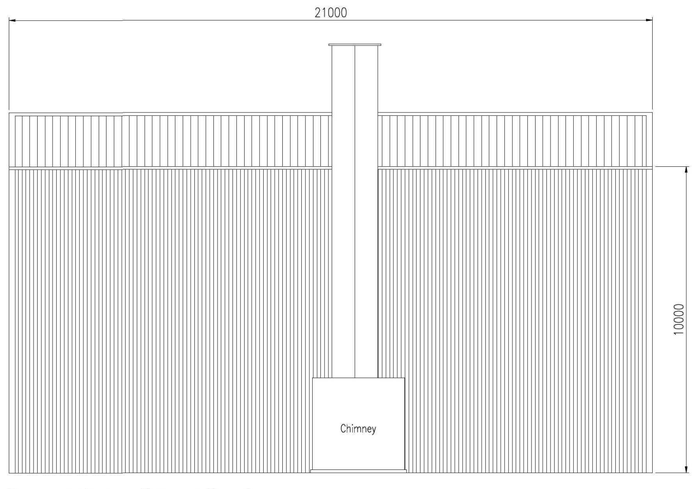

Proposed Western External Elevation
(Scale 1:100)

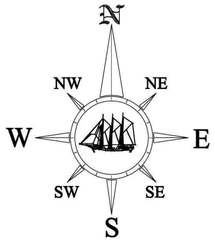

External Cladding	Colour
Insulated Plastic Coated Steel	– Goosewing Grey
Gutters And Flashing	– Merlin Grey
Doors	– Goosewing Grey

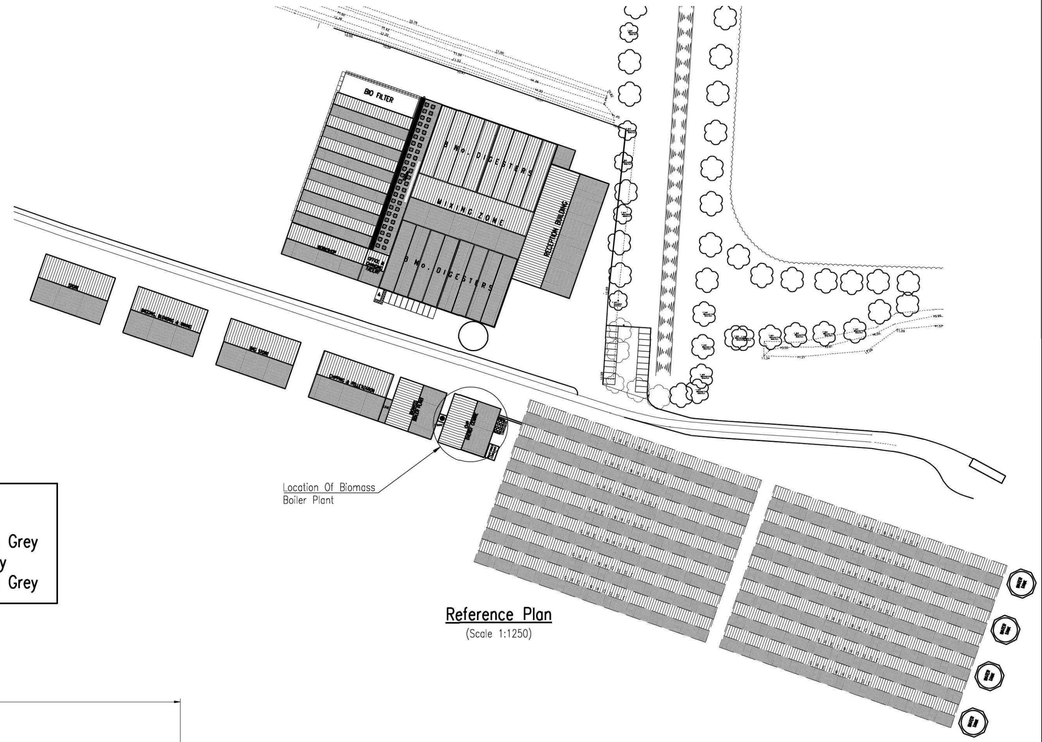

Reference Plan
(Scale 1:1250)

REV	DATE	REMARKS
B	06/04/10	Drawing Generally Updated. Internal Layout Added
A	10/03/10	Drawing Generally Updated.

STATUS **FOR INFORMATION**

SIDEBOTTOM RICHARDSON CHENG LTD
CONSULTING STRUCTURAL AND CIVIL ENGINEERS
18 HIGH STREET, SPALDING, LINCS. PE11 1TW
TEL: (01775) 712800
FAX: (01775) 712888
E-MAIL: src@src.co.uk

PROJECT
South Lincs Energy & Recycling Park,
Decoy Farm,
Crowland, Lincs.
For Organic Recycling Ltd.

TITLE
Proposed Plan And Elevations
To CHP Energy Centre

DATE	Jan '10	SCALE	As Shown @ A1
DRAWN	BJ	CHECKED	
DESIGN		FILENAME	37009-26

DRG No. 37009/26 REV B

DETAILS ON THIS DRAWING ARE COPYRIGHT OF SIDEBOTTOM RICHARDSON CHENG LIMITED.THIS IS A CONFIDENTIAL DOCUMENT AND MUST NOT BE COPIED, USED OR DIVULGED IN ANY WAY WITHOUT PRIOR WRITTEN CONSENT