




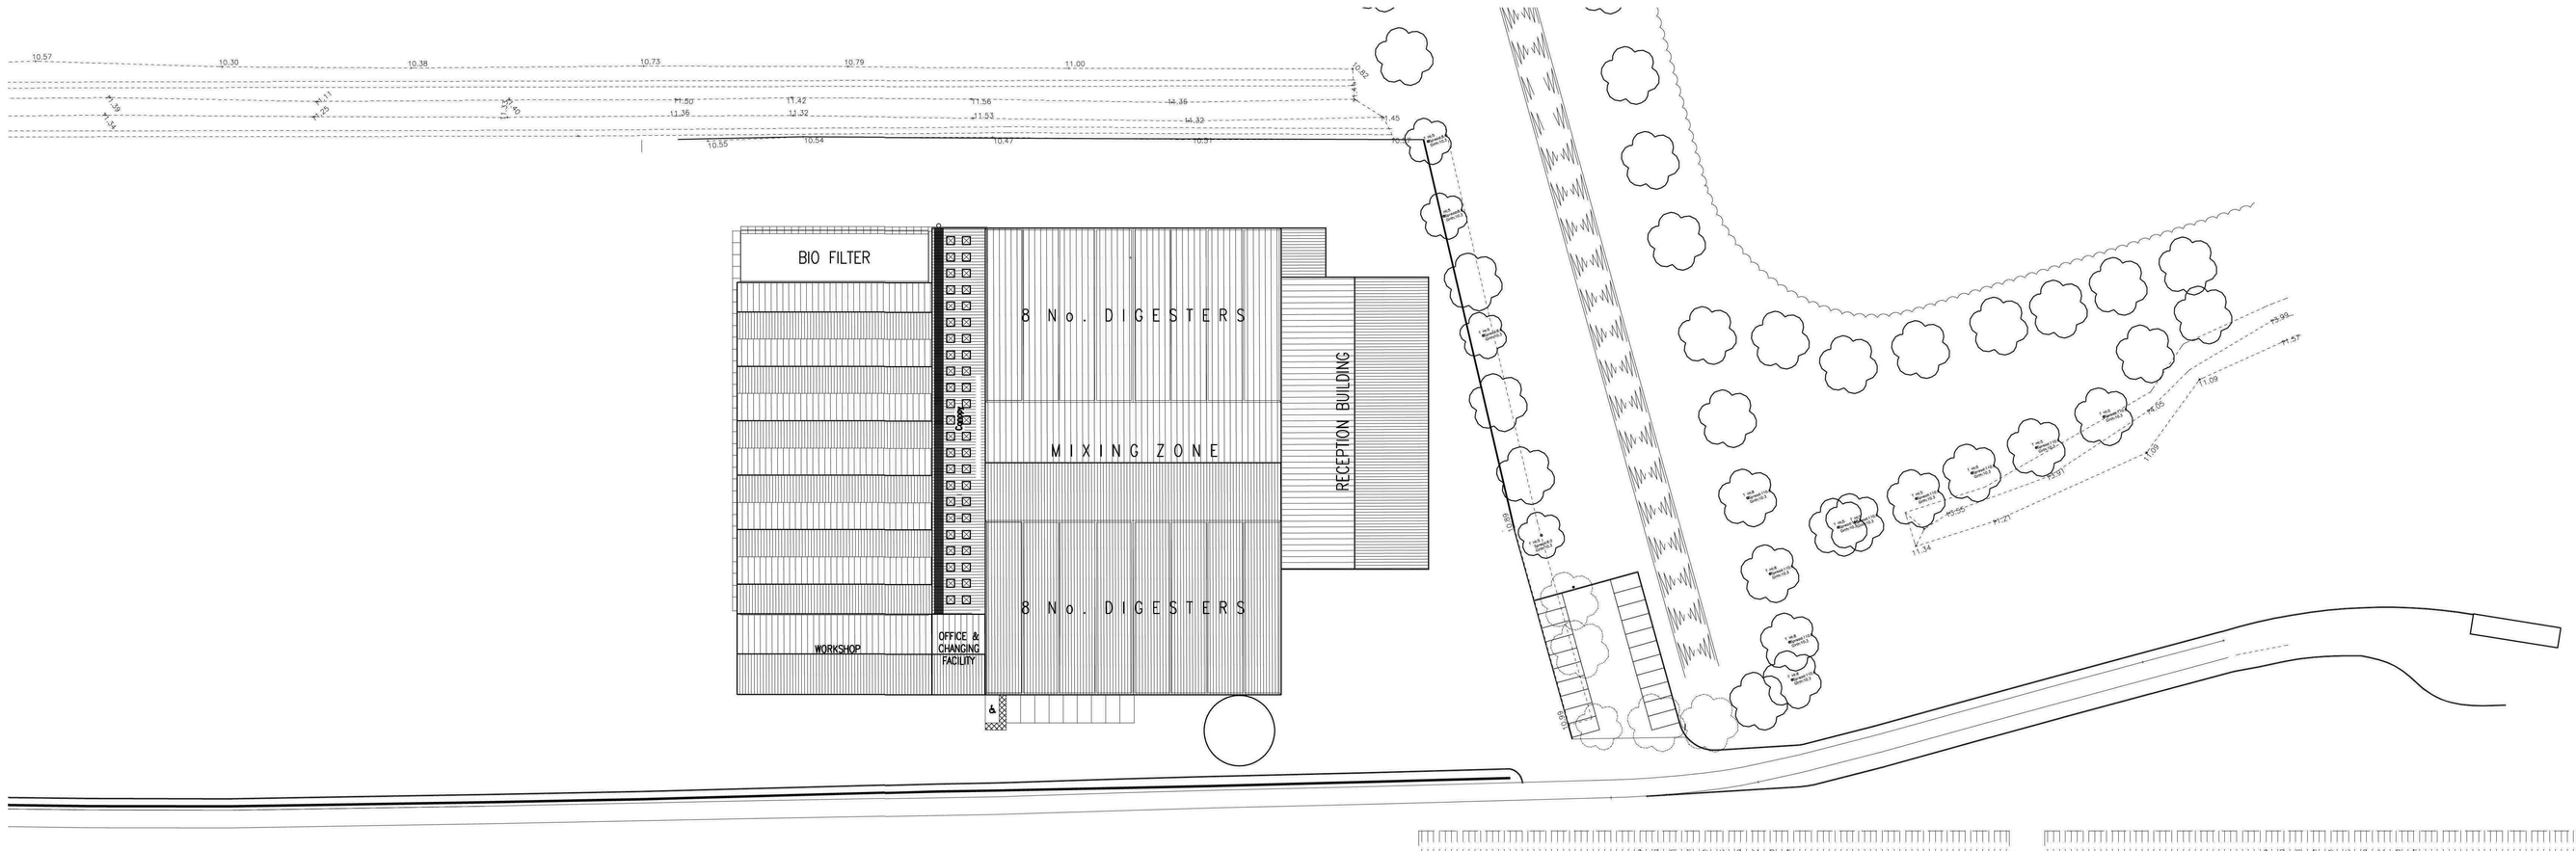

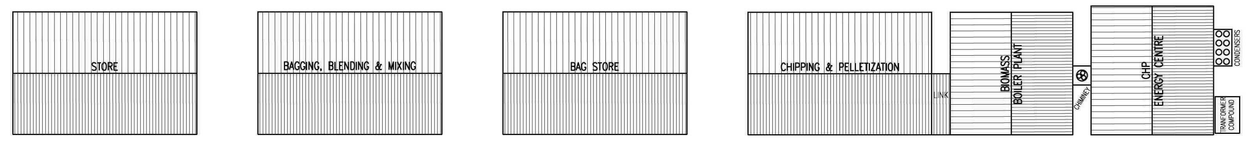

Reference Plan
(Scale 1:500)

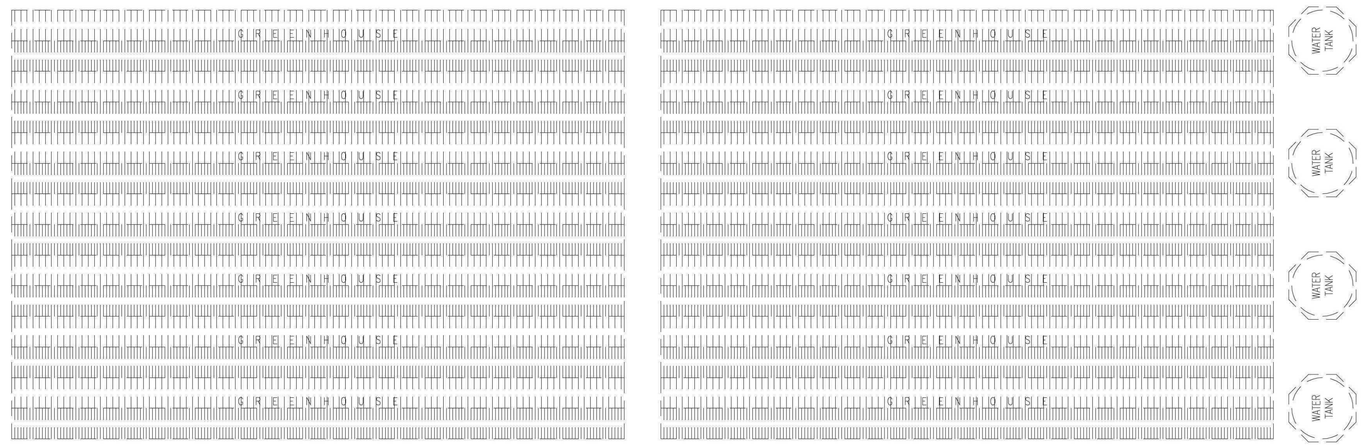

Southern Elevation
(Scale 1:1250)

REV	DATE	REMARKS
B	07/04/10	Drawing Generally Updated
A	17/03/10	Drawing Generally Updated

STATUS **FOR INFORMATION**

SIDEBOTTOM RICHARDSON CHENG LTD
CONSULTING STRUCTURAL AND CIVIL ENGINEERS
15 HIGH STREET, SPALDING, LINCS. PE11 1TW
TEL: (01775) 712000
FAX: (01775) 712020
E-MAIL: mail@src.co.uk

PROJECT
South Lincs Energy & Recycling Park,
Decoy Farm,
Crowland, Lincs.
For Organic Recycling Ltd.

TITLE
Propsed Part Plan And Elevations
To Southern Area

DATE	Feb. 10	SCALE	As Shown @ A0
DRAWN	K.B	CHECKED	
DESIGN		FILENAME	37009-28

DRG No. 37009/28 REV B

DETAILS ON THIS DRAWING ARE COPYRIGHT OF SIDEBOTTOM RICHARDSON CHENG LIMITED.THIS IS A CONFIDENTIAL DOCUMENT AND MUST NOT BE COPIED, USED OR DIVULGED IN ANY WAY WITHOUT PRIOR WRITTEN CONSENT