
DETAILS ON THIS DRAWING ARE COPYRIGHT OF SIDEBOTTOM RICHARDSON CHENG LIMITED.THIS IS A CONFIDENTIAL DOCUMENT AND MUST NOT BE COPIED, USED OR DIVULGED IN ANY WAY WITHOUT PRIOR WRITTEN CONSENT



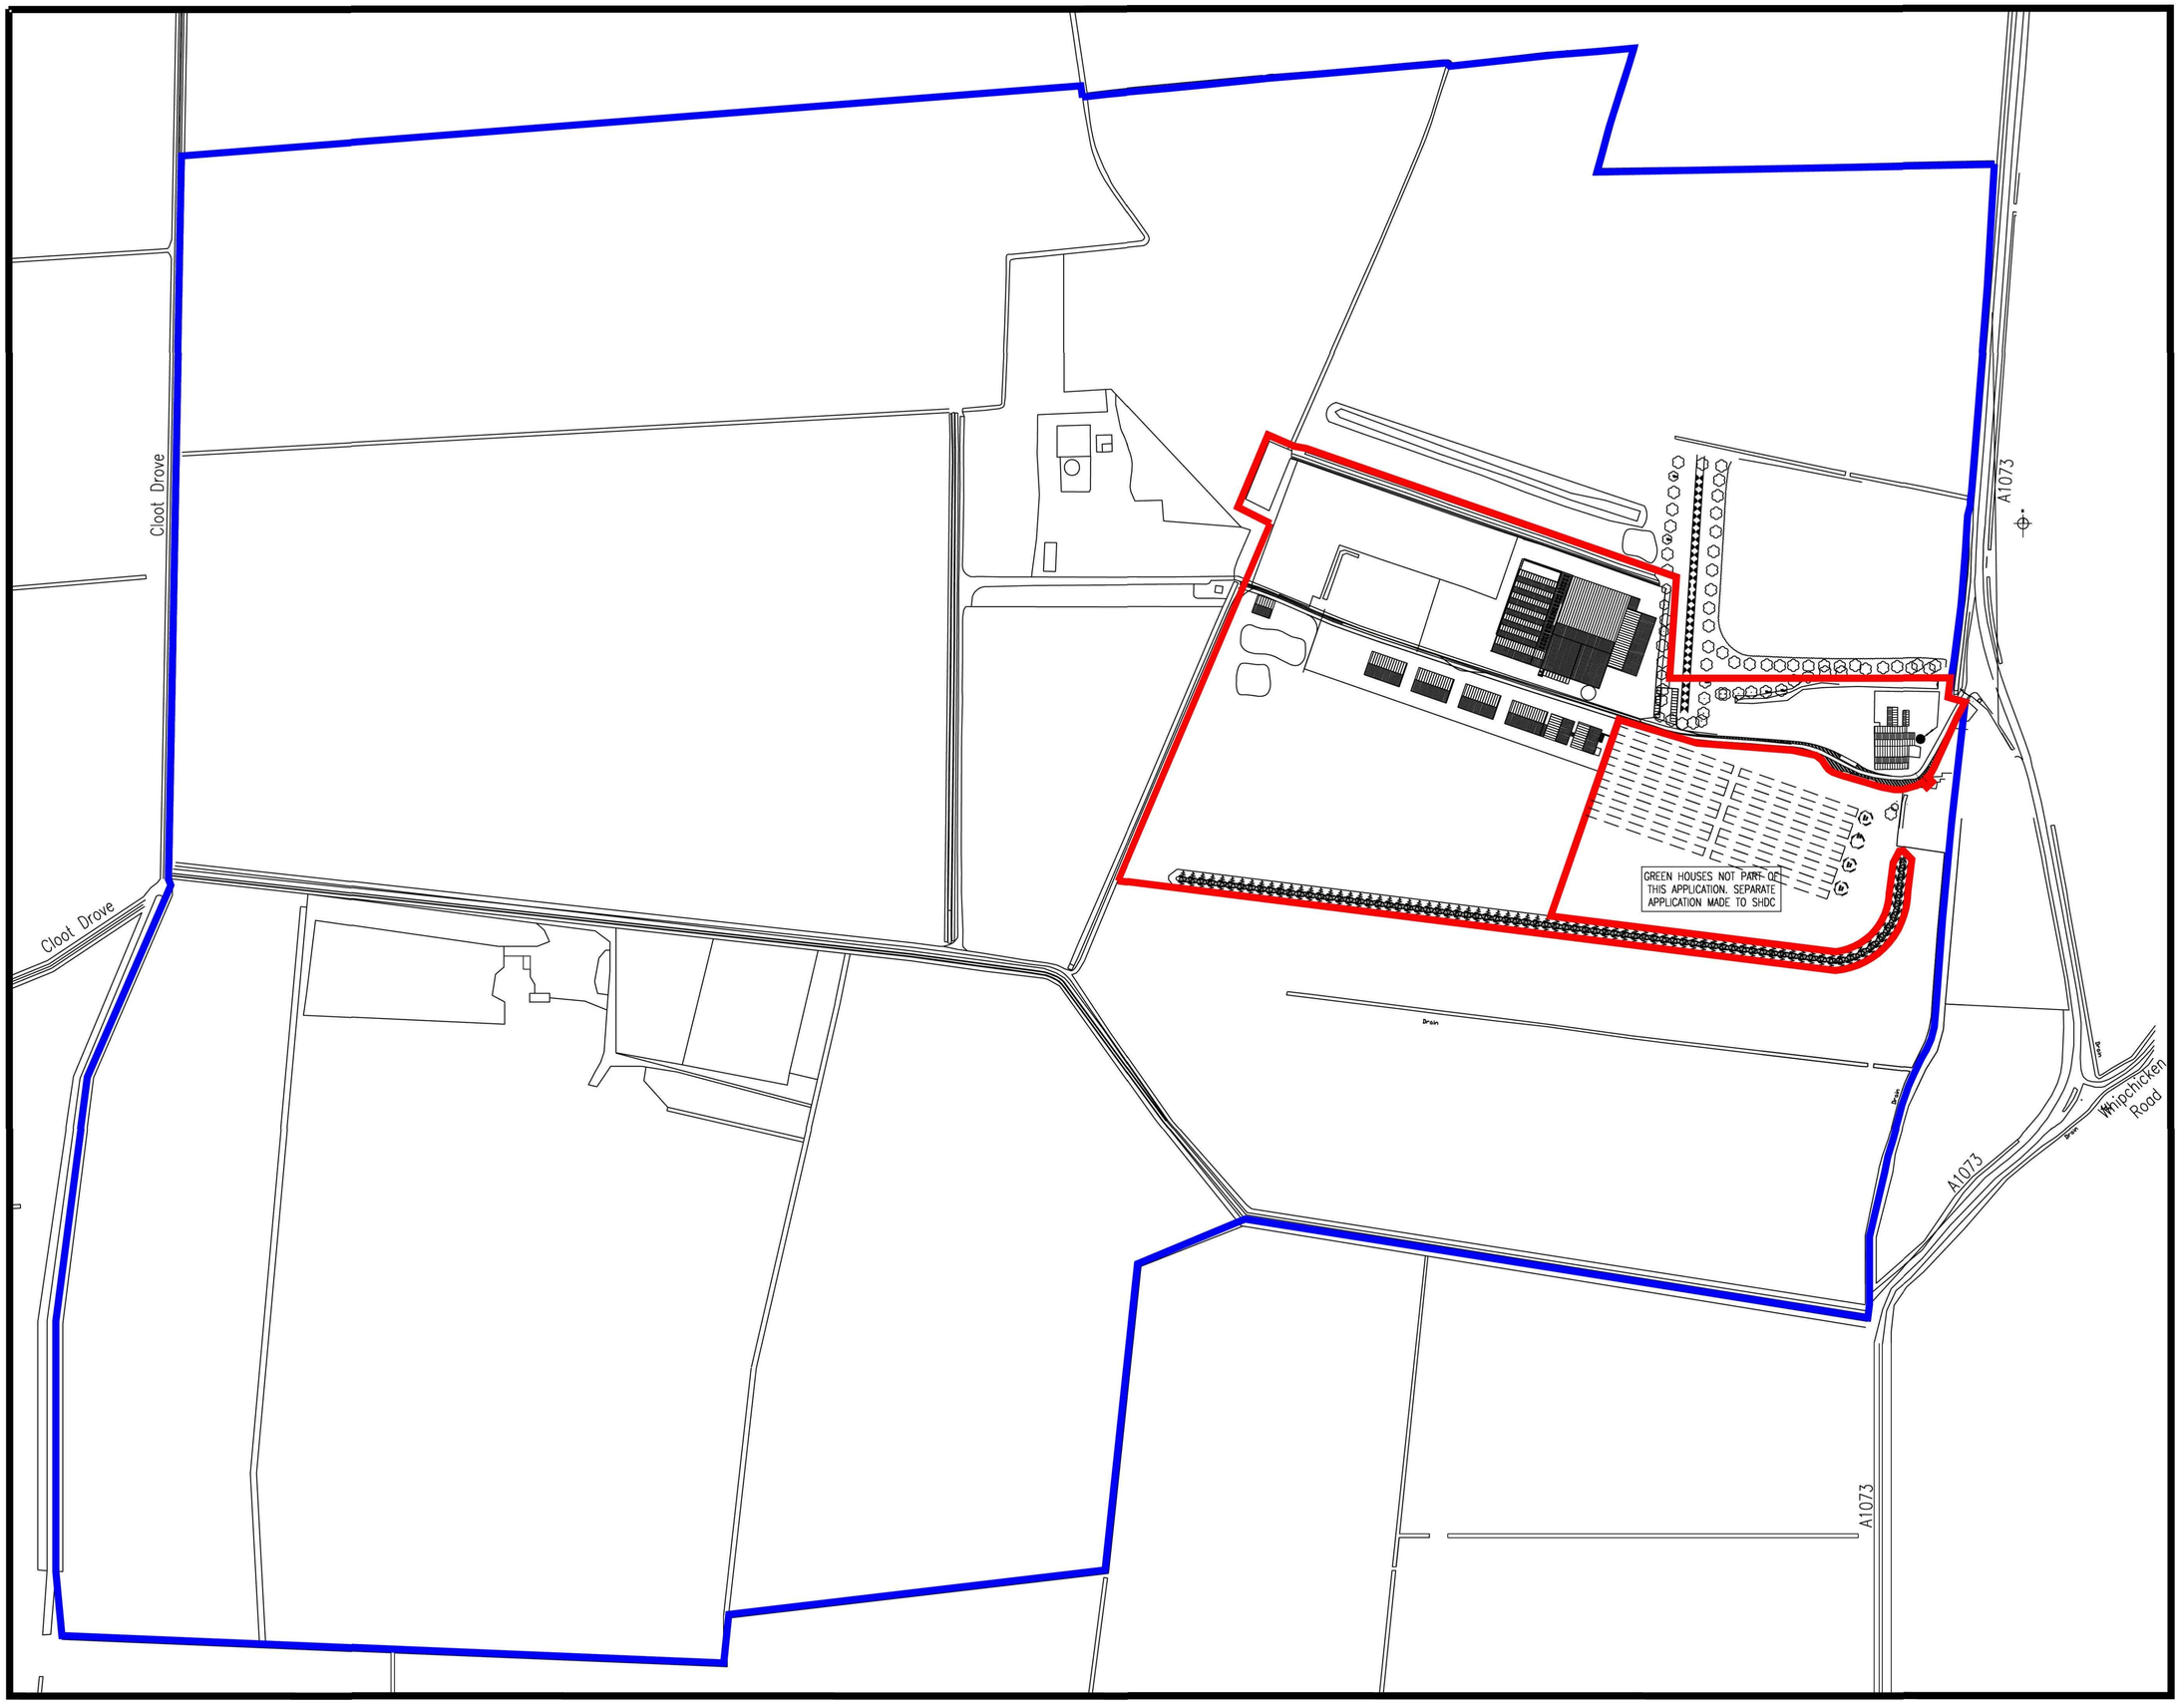

Block Plan
(Not To Scale)

Landranger Reference:
TF 262, 127

REV	DATE	REMARKS
B	19/10/10	Block Plan & Road Names Added.
A	01/10/10	Site Boundary Amended.

STATUS

SIDEBOTTOM RICHARDSON CHENG LTD
CONSULTING STRUCTURAL AND CIVIL ENGINEERS
10 HIGH STREET, SPALDING, LINCS. PE11 1TW
TEL: (01775) 712000
FAX: (01775) 712000
E-MAIL: enq@s-r-c.co.uk

PROJECT
South Lincs Energy & Recycling Park,
Decoy Farm,
Crowland, Lincs.
For Organic Recycling Ltd.

TITLE
Plan Showing Full Extent Of
Site Ownership

DATE	Feb. 10	SCALE	1:2500 @ A1
DRAWN	K.B	CHECKED	
DESIGN		FILENAME	37009-13

DRG No. 37009/13 REV B

DETAILS ON THIS DRAWING ARE COPYRIGHT OF SIDEBOTTOM RICHARDSON CHENG LIMITED.THIS IS A CONFIDENTIAL DOCUMENT AND MUST NOT BE COPIED, USED OR DIVULGED IN ANY WAY WITHOUT PRIOR WRITTEN CONSENT