
FEEDBACK: This drawing is one of a series that have been prepared to define the civil element of the development. If this, or any, drawing in the series could be improved to better communicate the proposed design please do not hesitate to contact Stafford IE.

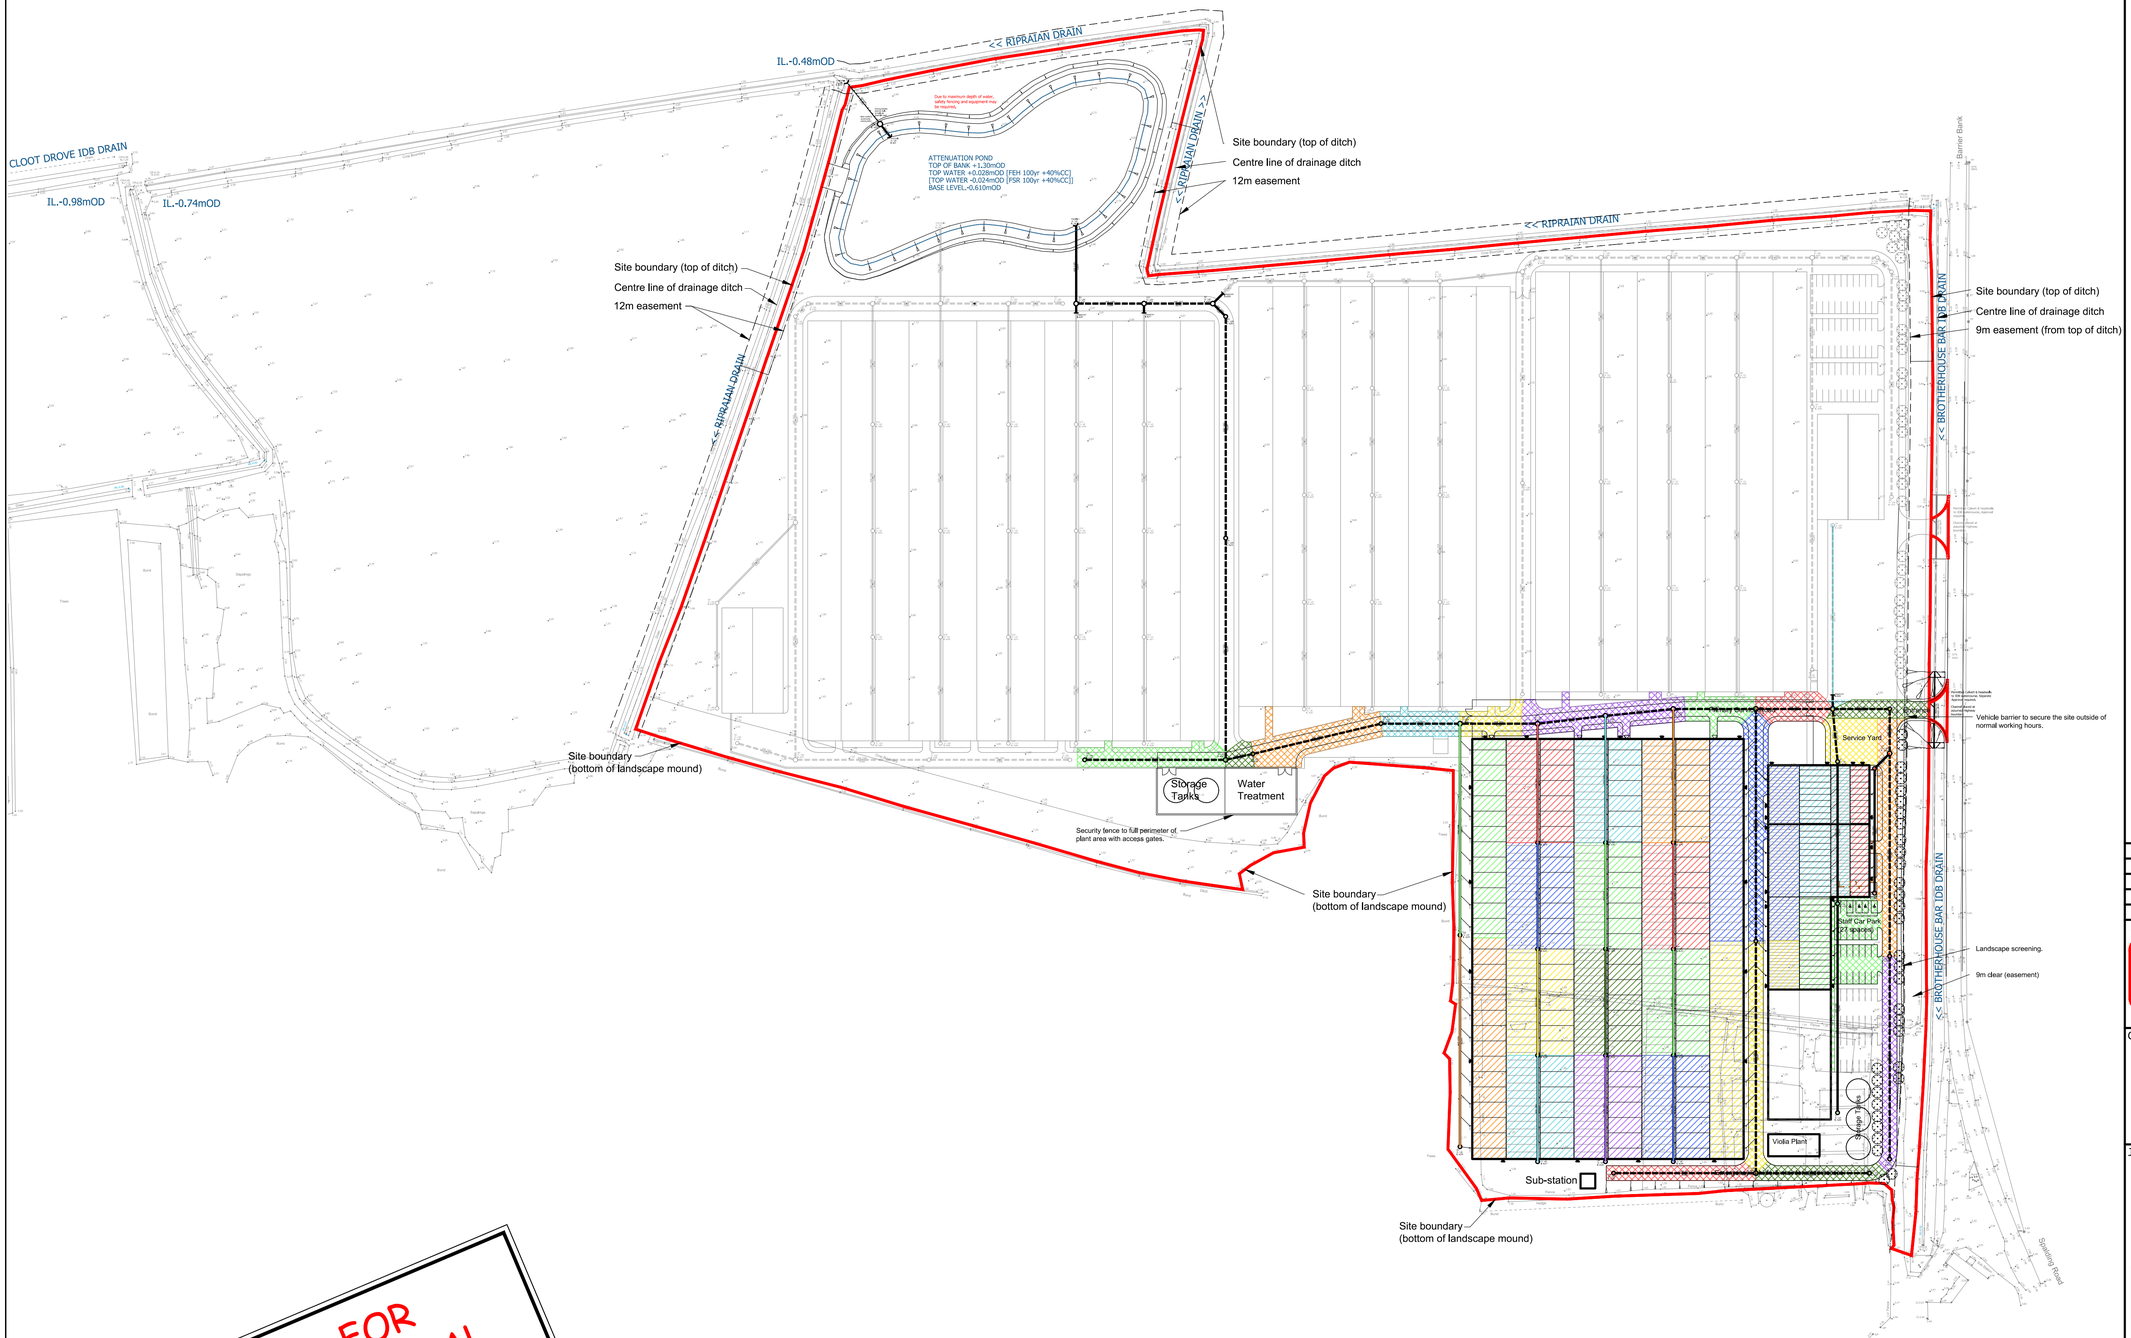

FOR APPROVAL

NOTES:
All dimensions must be checked on site and not scaled from this drawing.

(c) Crown Copyright. All rights reserved. Licence Number AL100037075
The material contained in this drawing has been based upon the Ordnance Survey Map by permission of Ordnance Survey on behalf of the Controller of Her Majesty's Stationery Office.

Area draining to direct to SW sewer (colours vary)

Area draining to permeable pavement (colours vary)

0 20 40 60 80 100
METRES @ 1:1250

	Date	Revisions

© copyright

Design Team Stafford IE
13 GOSTWICK
ORTON BRIMBLES
PETERBOROUGH
PE2 5XF
TEL: 01733 232388, MOBILE: 07710 832745, E-MAIL: terry@staffordie.co.uk

Client

FLO-GRO SYSTEMS Ltd.
St. James House
8 Overcliffe,
Gravesend,
KENT
DA11 0HJ
Tel: 01666 840 980; E: enquiries@flogrosystems.com
www.flogrosystems.com

Job Title

Proposed Commercial Development
Decoy Farm, Spalding Road,
Crowland, Lincolnshire
PE6 0LU

Drawing Title
Drainage Areas

Date	Scale @ A1	Drawn
OCT.2025	1:1250	IAC/TRS

Drg.No.	Rev.
9033 -109	-