© Copyright Barron Design Ltd.


KEY:

- BUILDING
- FENCE
- HEDGE
- CHANNEL
- WALL
- BANK EDGE
- STORM DRAINAGE
- FOUL DRAINAGE
- CHANGE OF SURFACE
- OVERHEAD ELECTRIC
- OVERHEAD TELEPHONE
- TREE
- BOREHOLE
- MANHOLE
- CONTROL STATION

B	BOLLARD	RE	ROD EYE
BIN	BIN	RI	RIDGE
BT	BRITISH TELECOM	SP	SIGN POST
CR	PIPE CROWN	STAY	STAY
CTV	CABLE TELEVISION	SV	STOP VALVE
EA	EARTH	TBM	BENCH MARK
EL	ELECTRIC BOX	TH	THRESHOLD
EP	ELECTRIC POLE	TL	TRAFFIC LIGHT
EV	EAVES	TP	TELEGRAPH POLE
FH	FIRE HYDRANT	TS	TRAFFIC SIGNAL
G	GULLY	VC	VENT COLUMN
GA	GAS VALVE	VP	VENT PIPE
IC	INSPECTION CHAMBER	WL	WATER LEVEL
IL	INVERT LEVEL	WM	WATER METER
KO	KERB OFFLET	WT	WALL TOP
LH	LAMP HOLE		
LP	LAMP POST		
MP	MARKER POST		
PB	POST BOX		

NOTES:

1. Survey plotted to OS National Grid.
2. All levels related to OS Datum.
3. GPS/GLONASS ETRS89 observations transformed to OSGB36 using OSTN15 Transformation.
4. ETRS89 ellipsoid heights converted to heights above mean sea level using National Geoid Model OSGM15.

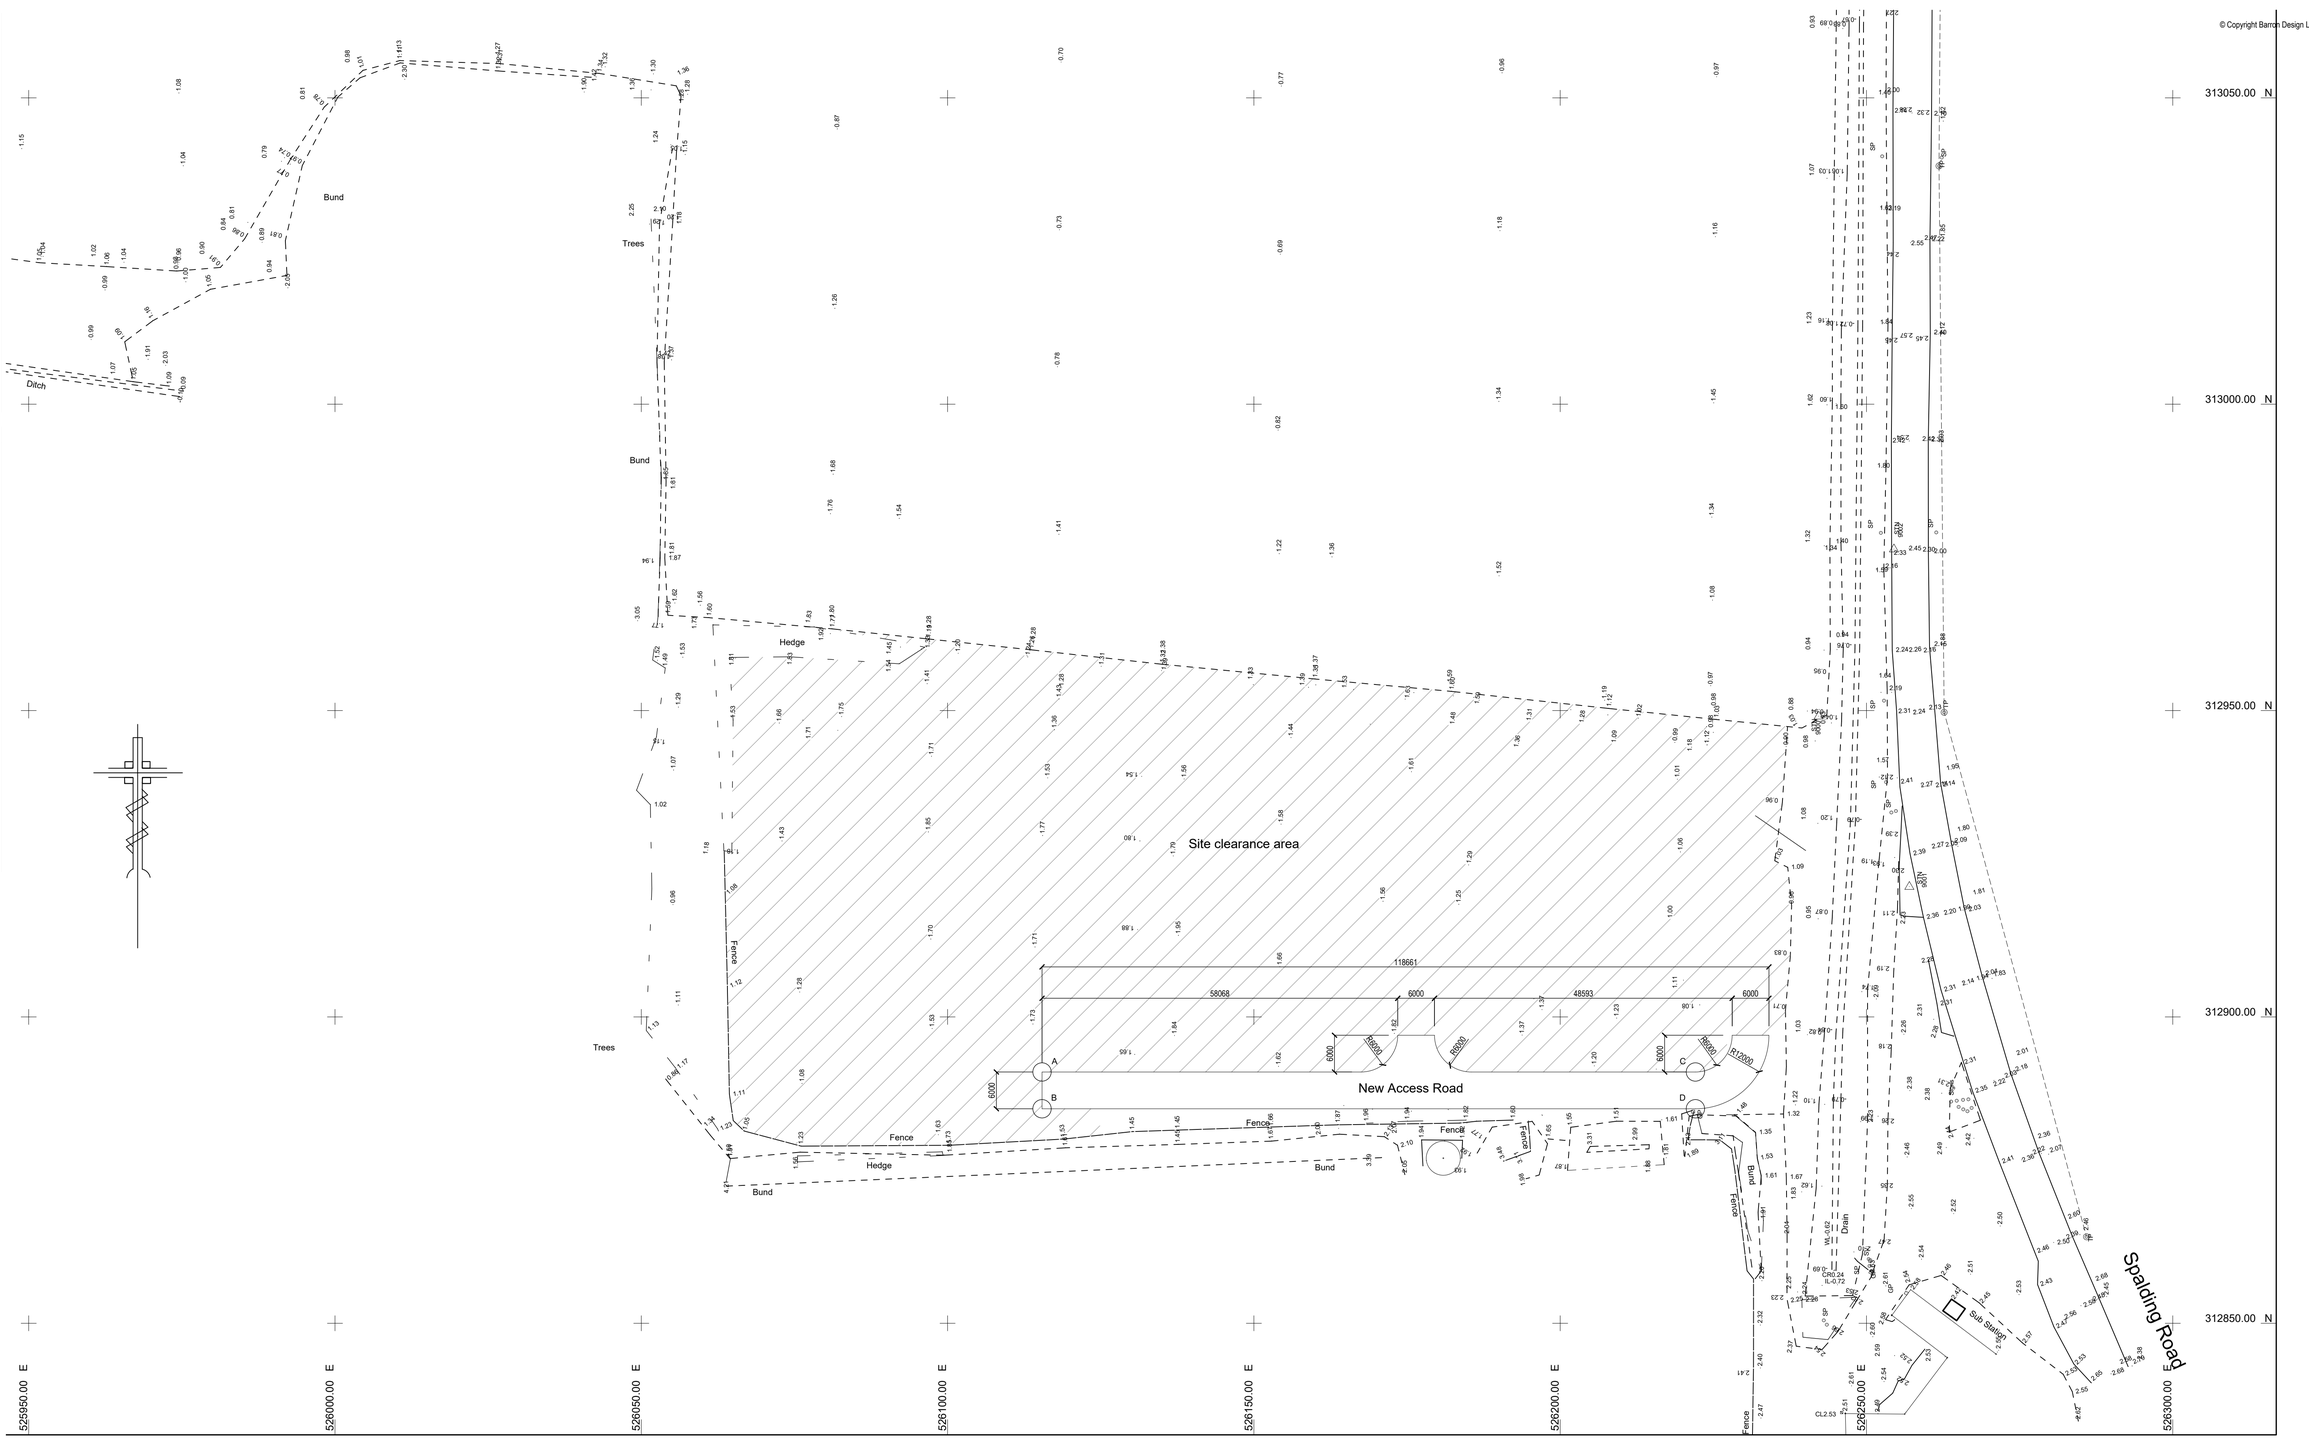

Point A:	526115.450E	312891.020N
Point B:	526115.450E	312885.020N
Point C:	526222.100E	312891.020N
Point D:	526222.100E	312885.020N

Revision:
P1 First issue of drawing. CB KM 25.05.22 Prelim

Barron Design

33-35 Cathedral Road, Cardiff, CF11 9HB
www.barrondesign.co.uk | CIAT Chartered Practice No. F2683

Project
Decoy Farm Phase 1 Enabling Works
For FloGro Systems

Drawing Title
Proposed Enabling Works

Drawn By:	Checked By:	Date:	Scale:
CB	KM	20.05.22	1:500 @ A1

Job No:	Drawing No.:	Revision:
P836	200	P1