
Copyright JKDS Ltd.

Do not scale drawings, except for Planning purposes, request any dimensions required.

Rev.	Date	Details

0 1 2 3 4 5.0m

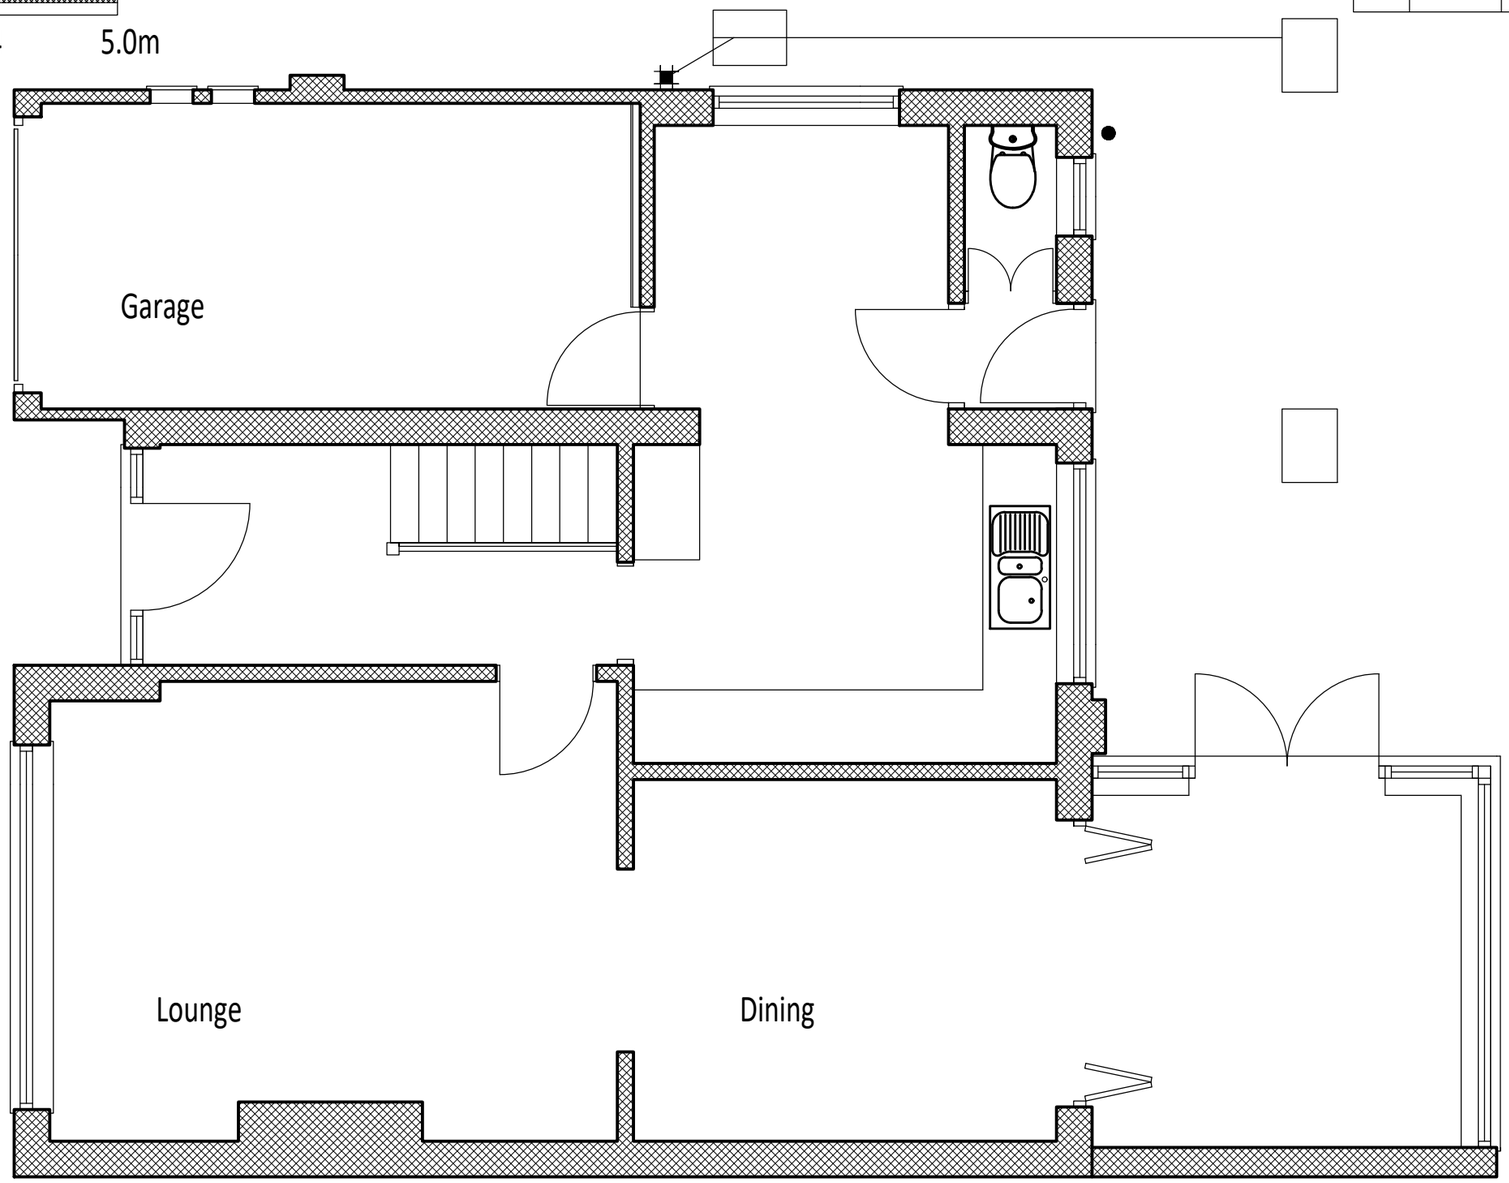

Client:	Proposal:	Scale @ A3	Title
MR. S. PRICE	FIRST FLOOR EXTENSION AT 14 ST. GUTHLACS CLOSE, CROWLAND	1 : 50	EXISTING GROUND FLOOR LAYOUT
		Dwg No. 24. 3597. 01	

JANICE KENDRICK DESIGN SERVICES e-mail- jkds@talk21.com tel : 07711 007209