




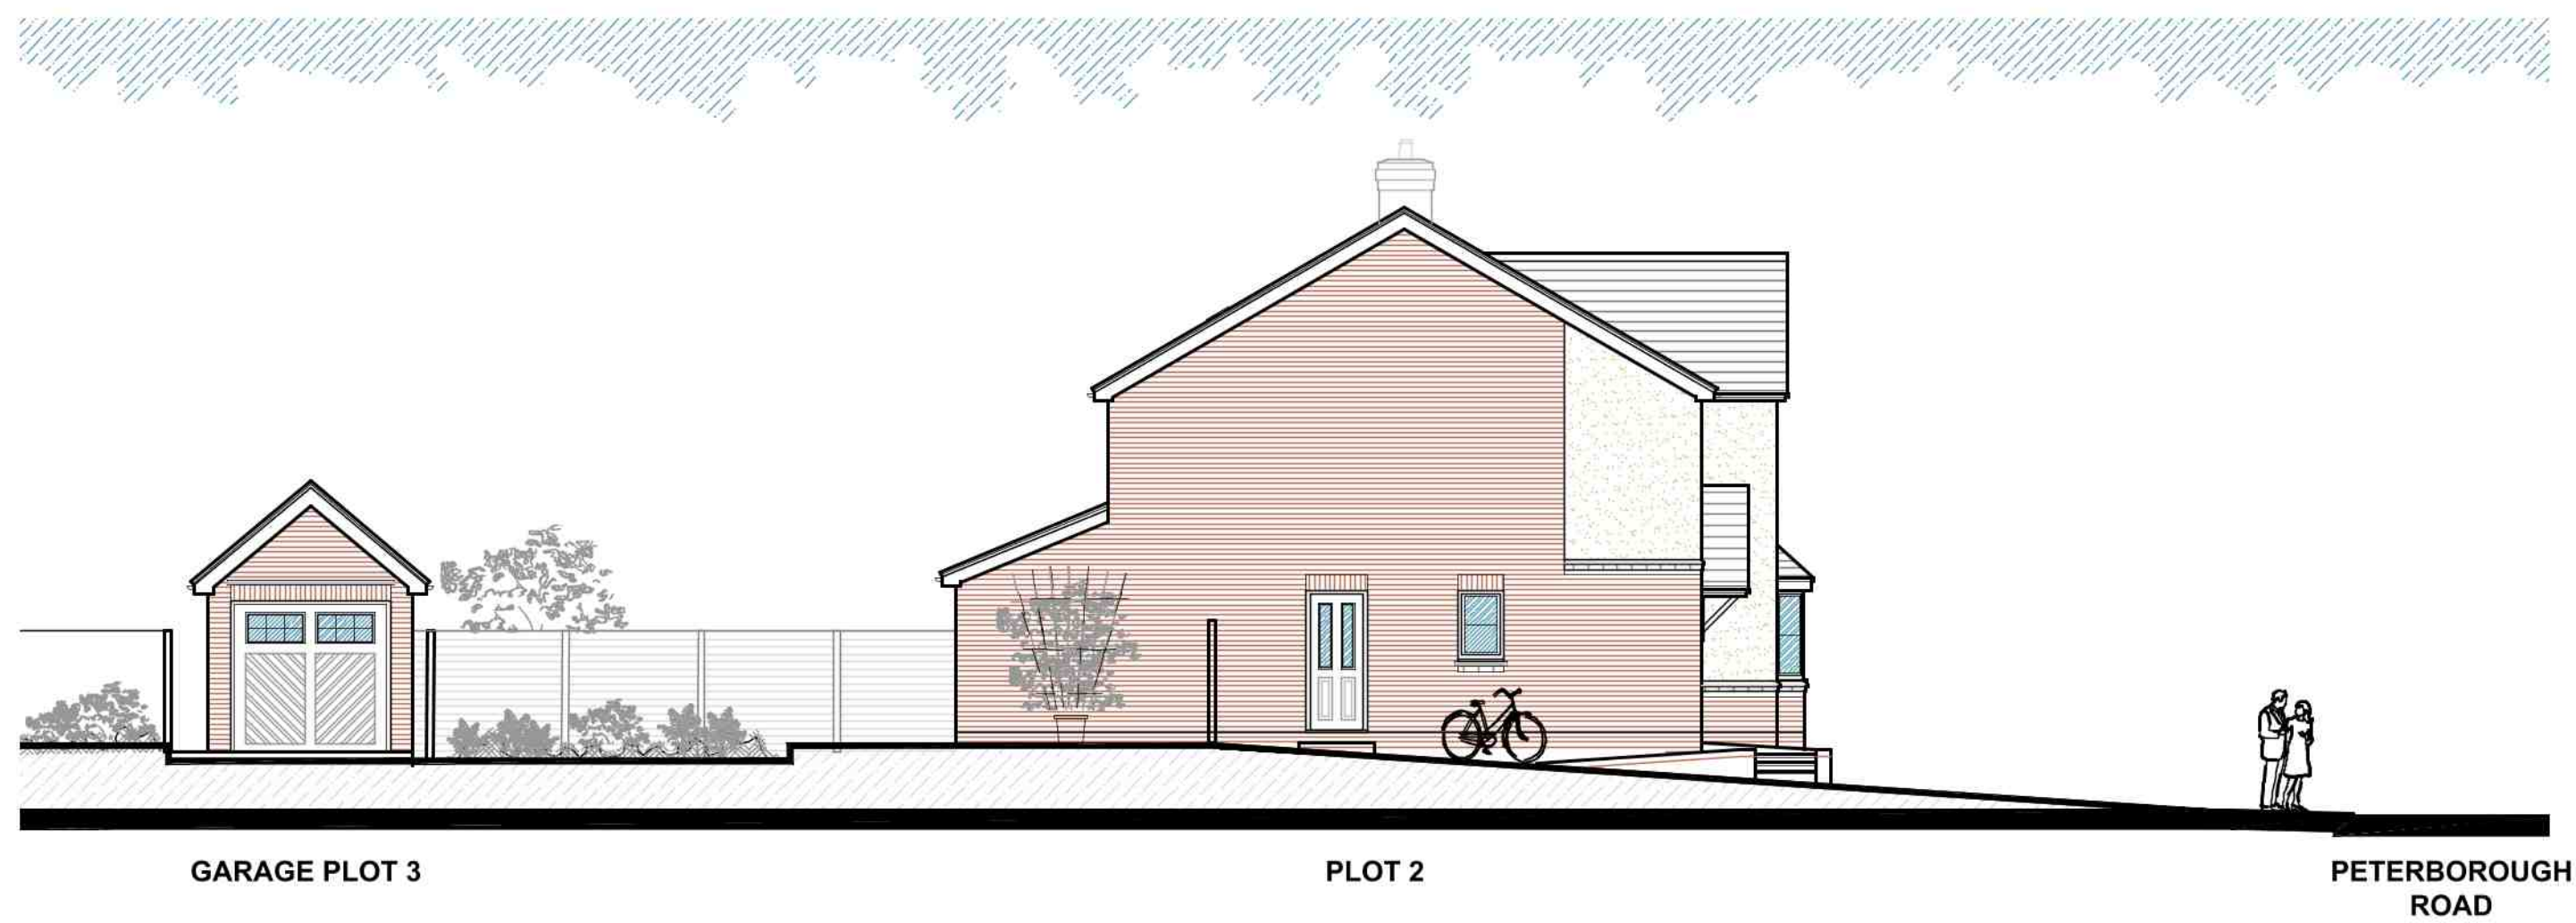


Side Elevation Plot 2

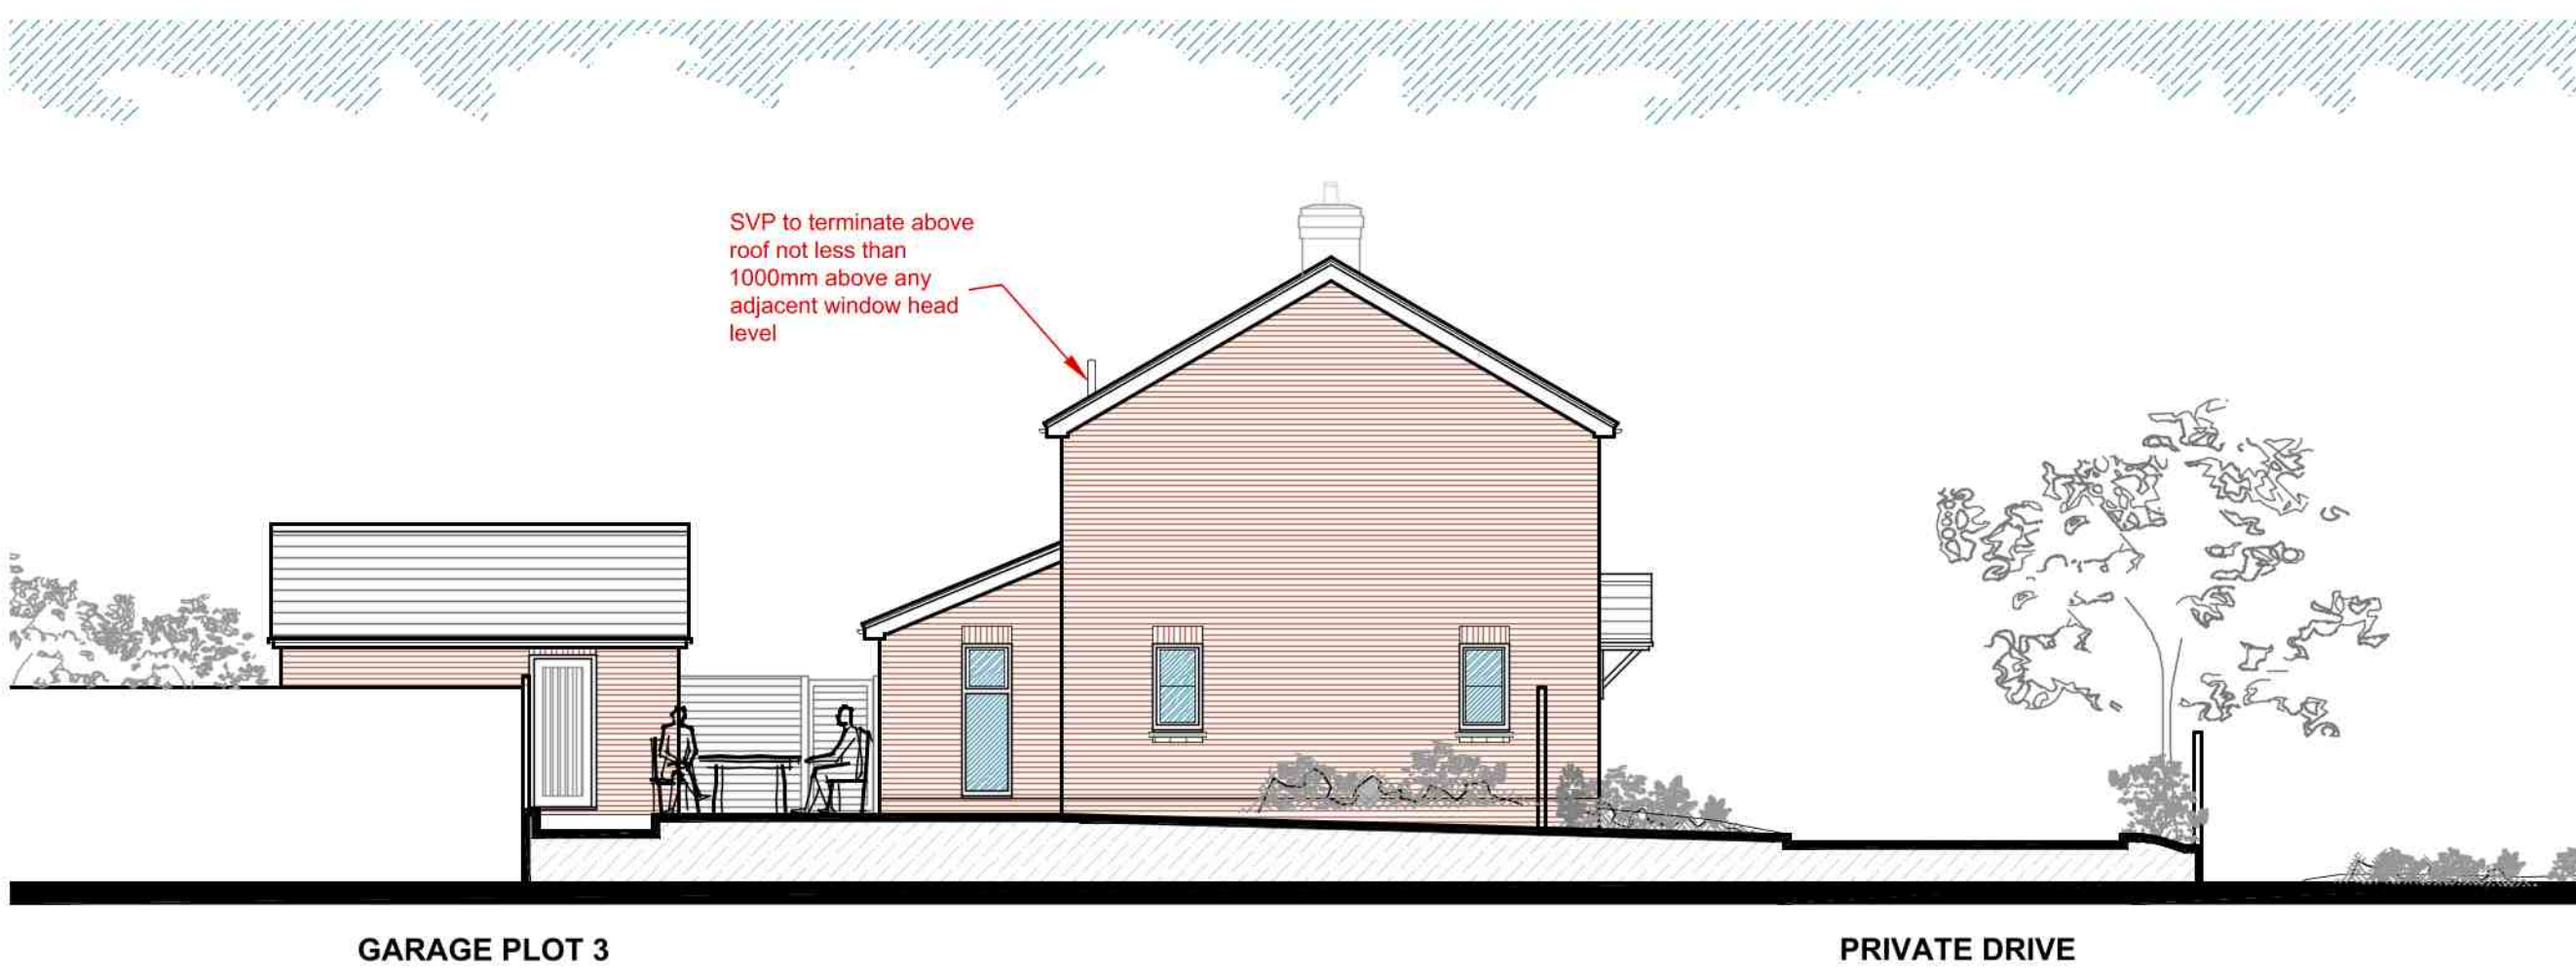


Side Elevation Plot 3

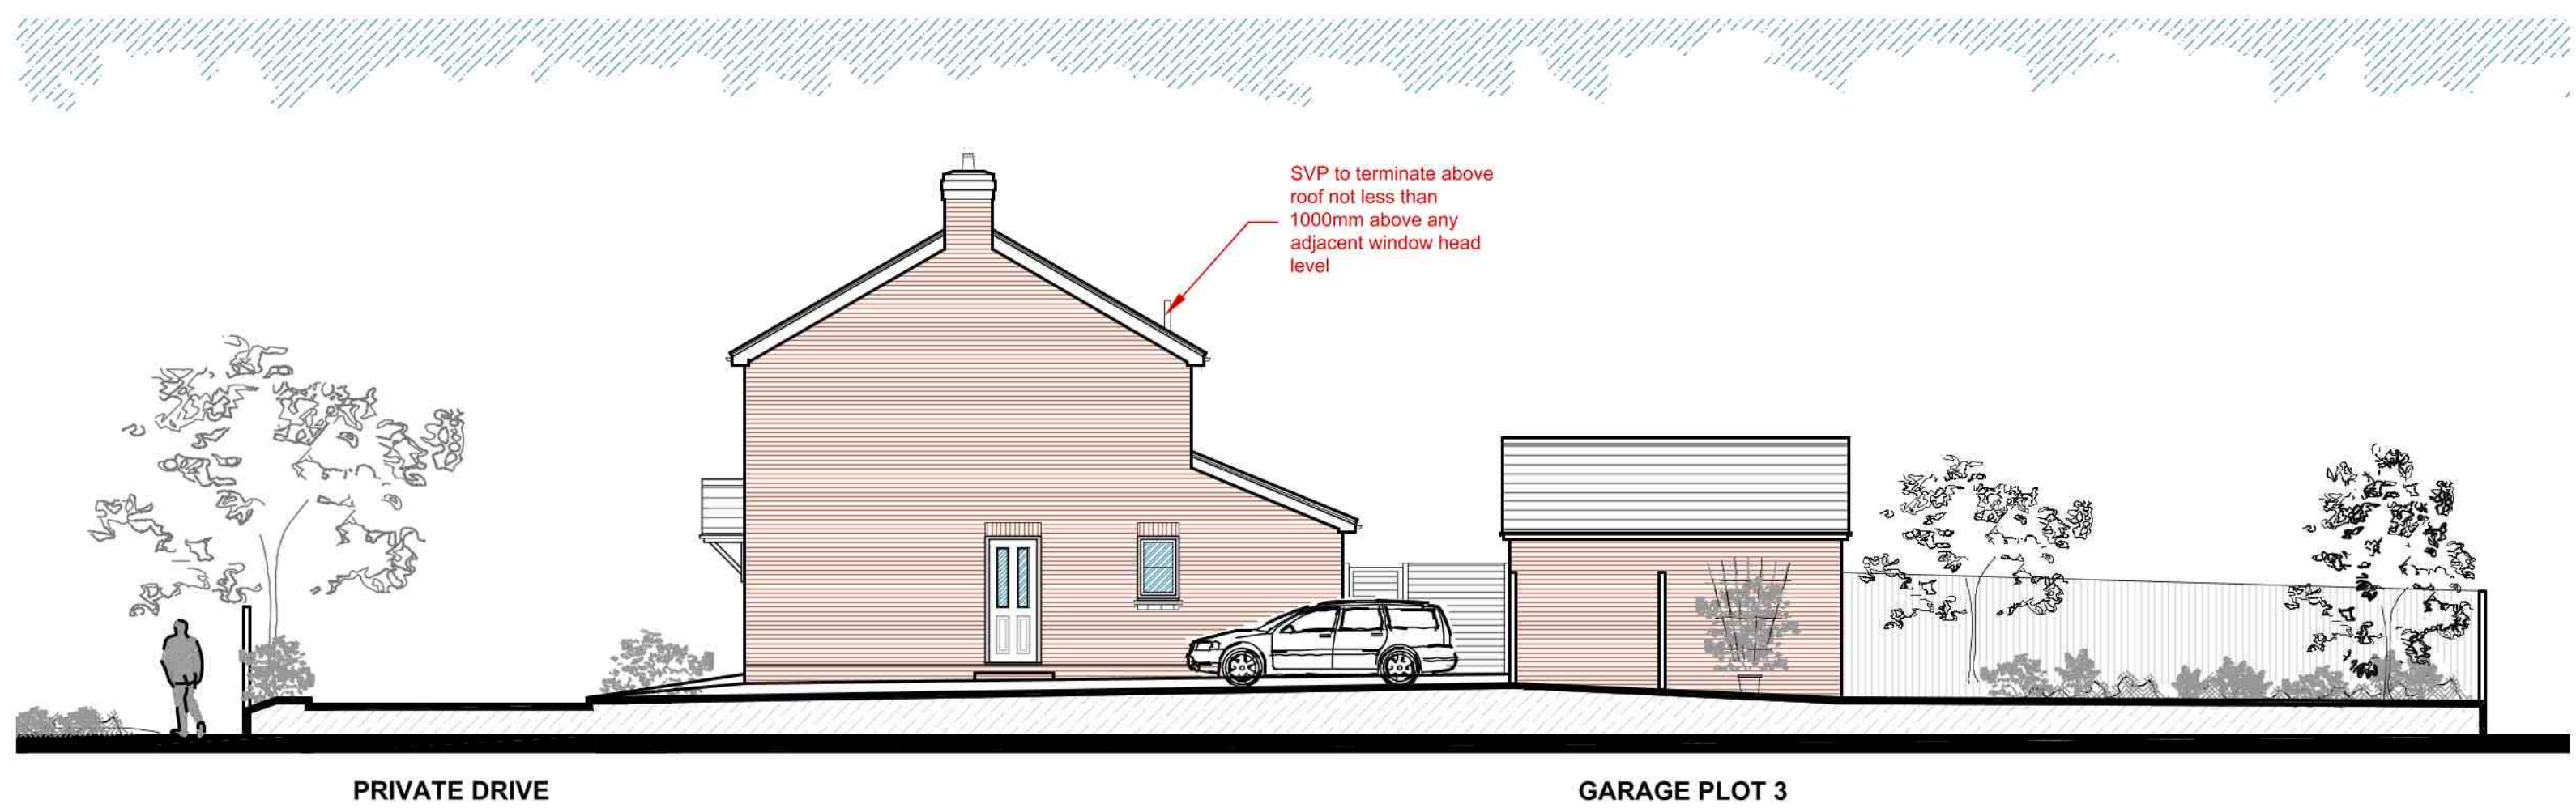


Side Elevation Plot 3

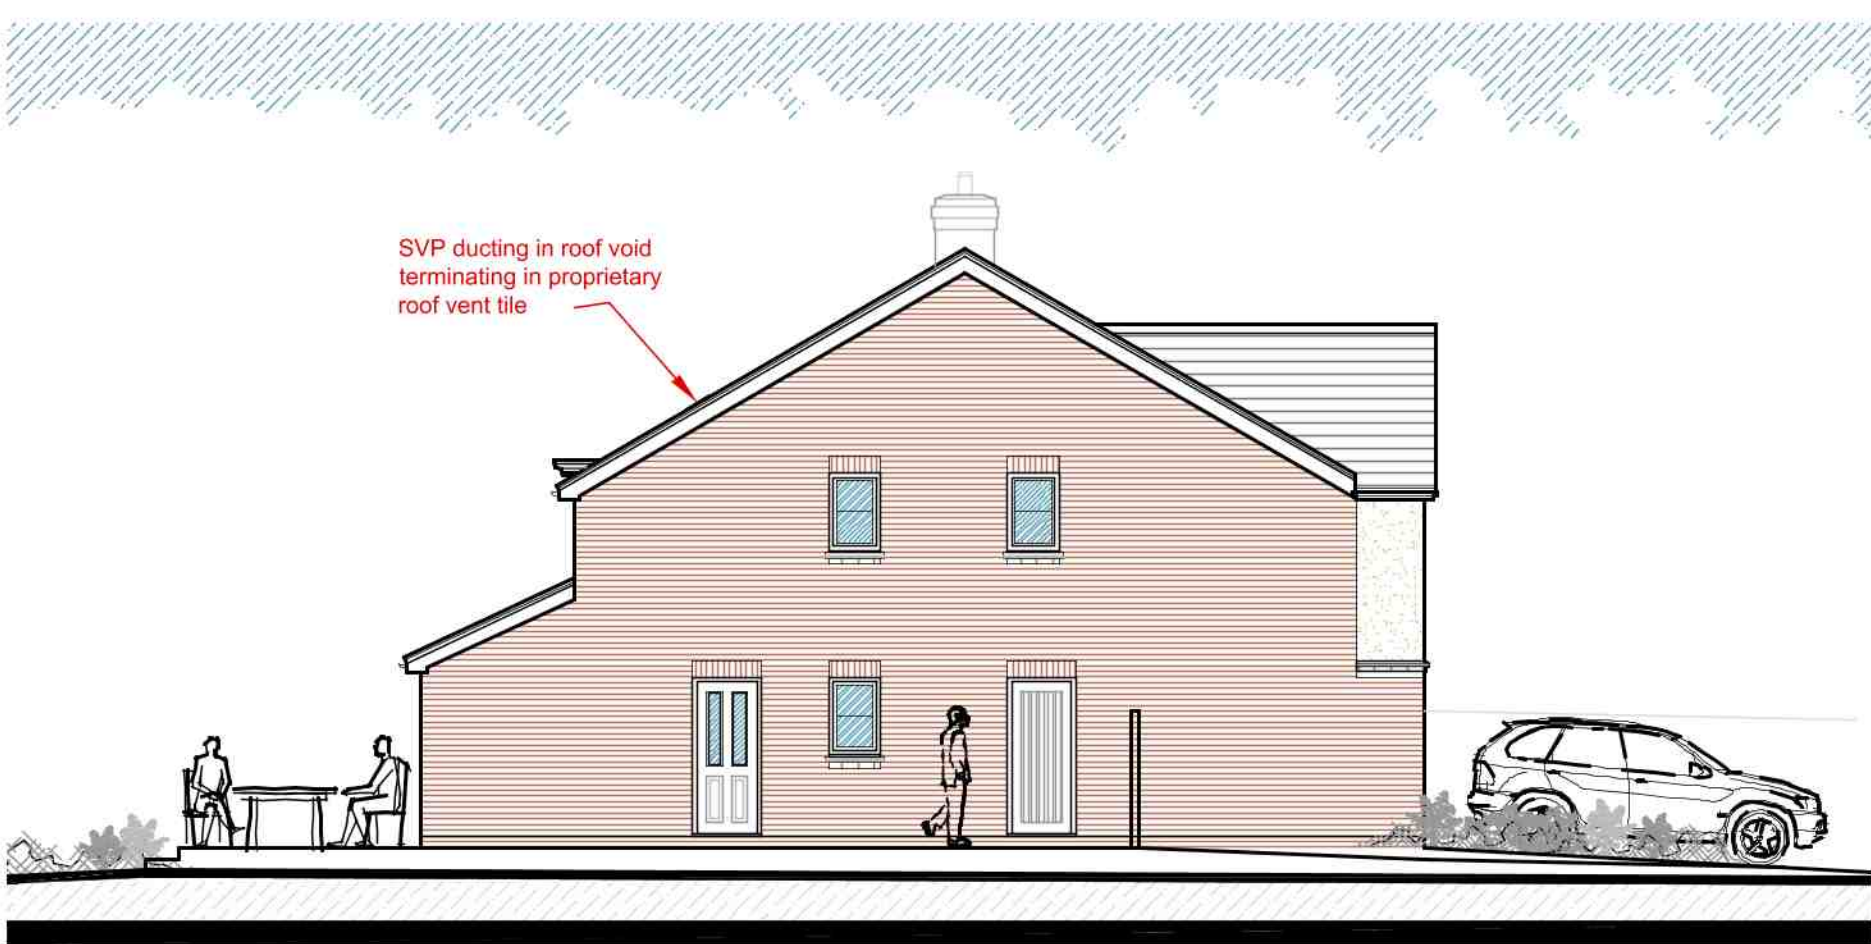

Side Elevation Plot 4

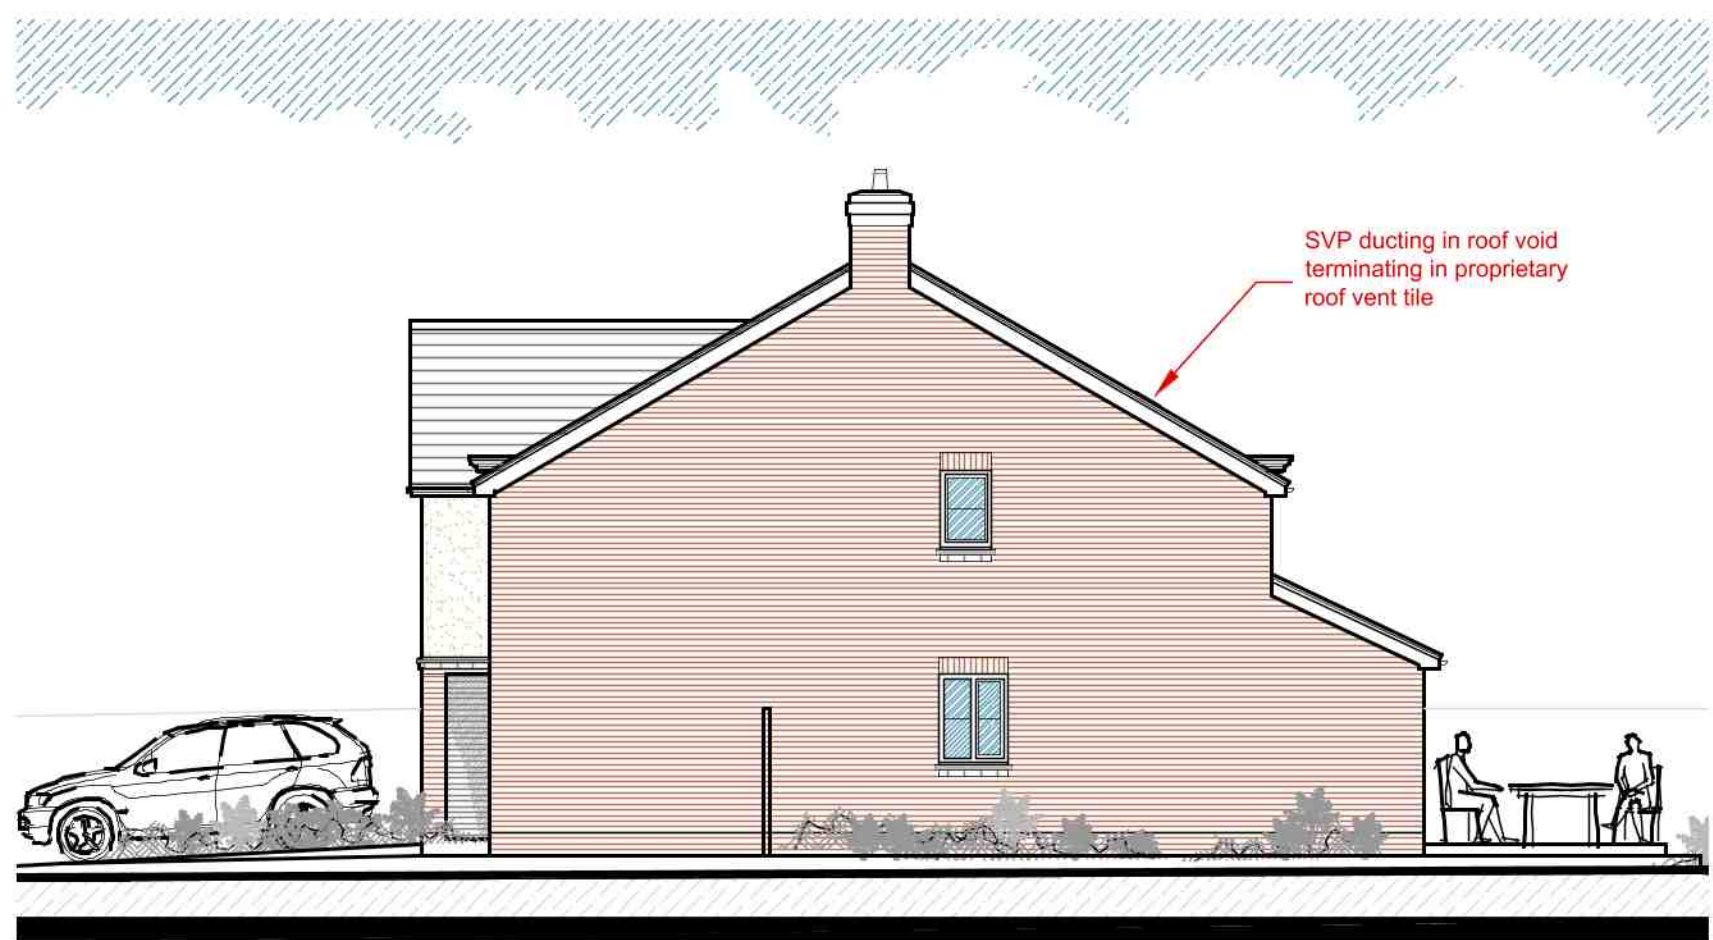

Side Elevation Plot 4

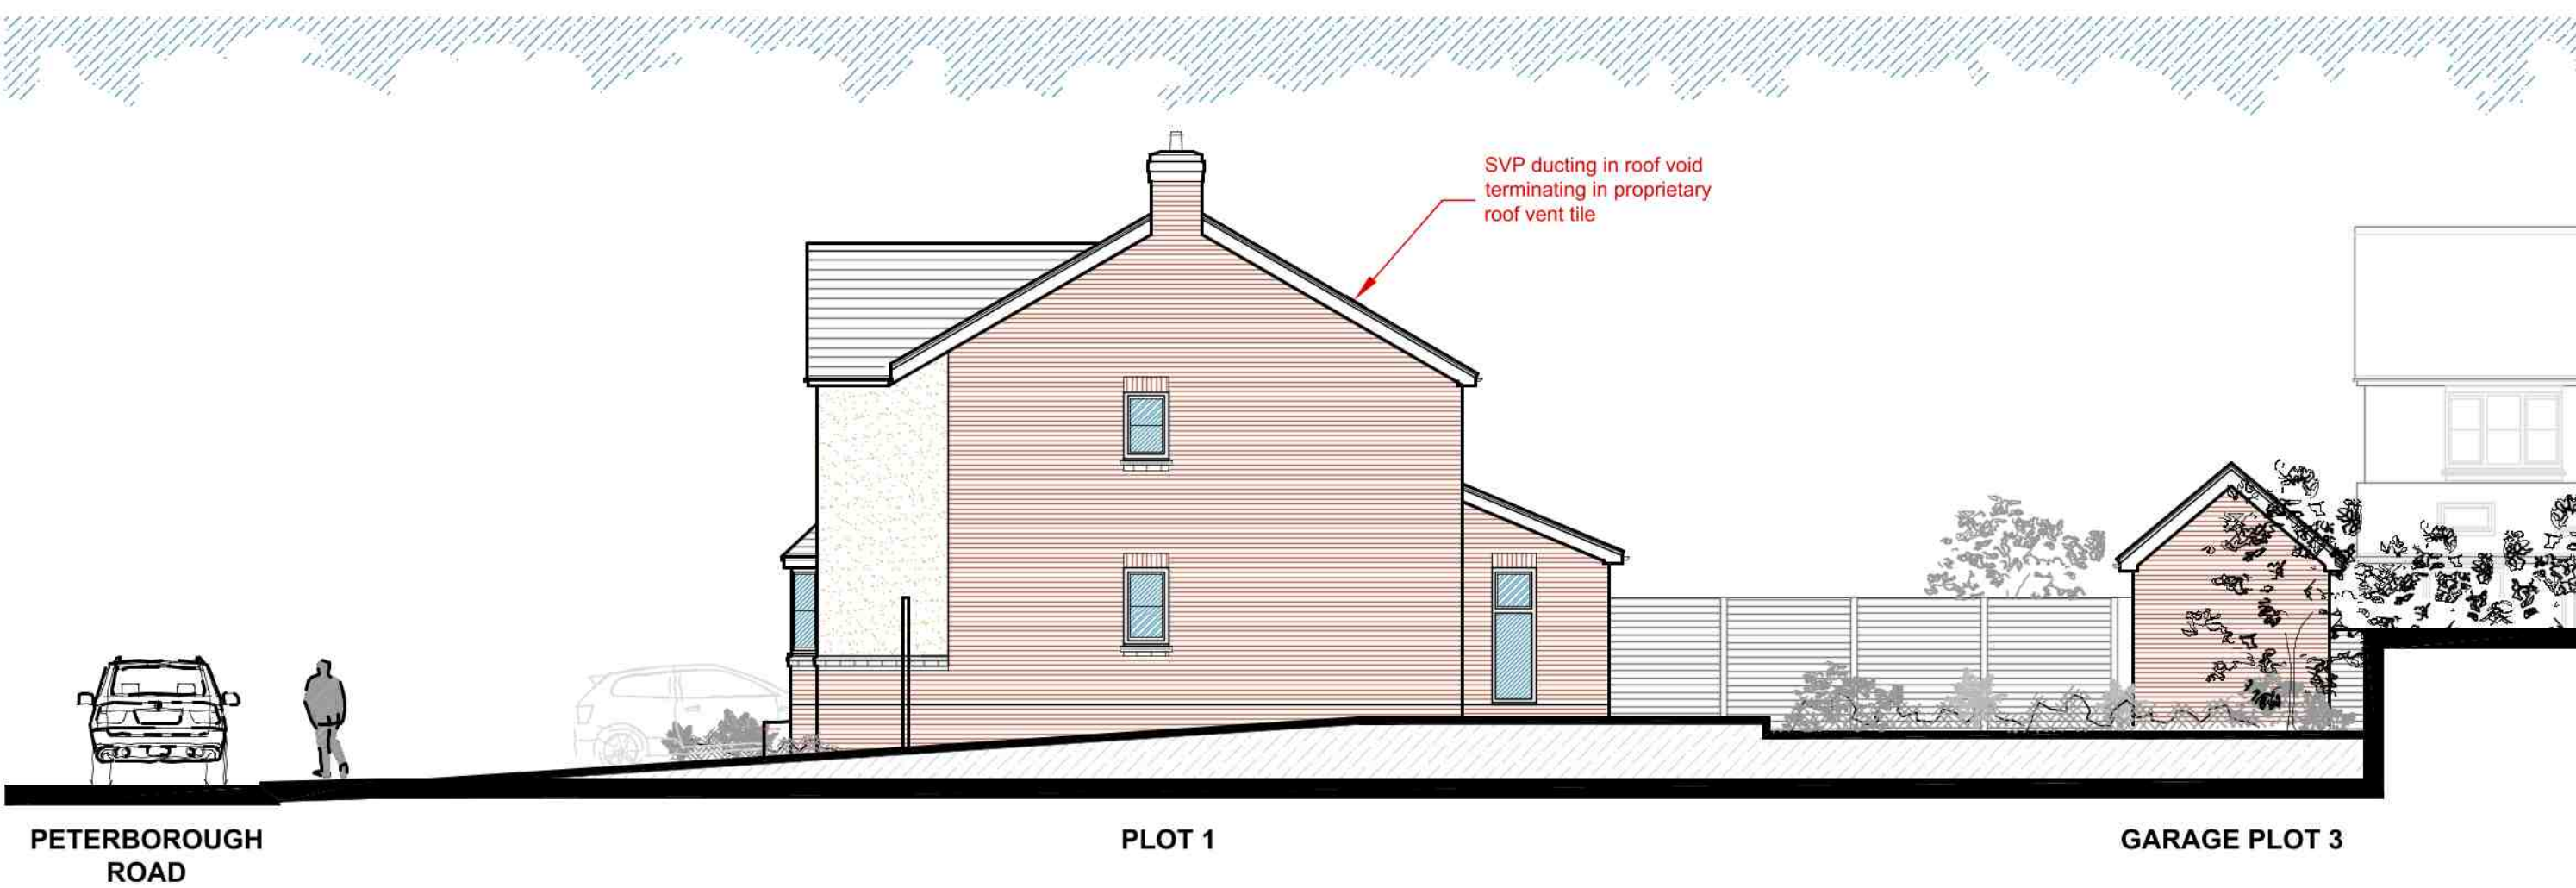

Side Elevation Plot 1

REV A: Amended to include soil and vent pipes in roof. Dec 2020

Elevations As Proposed

Archi-tec
Architectural Design

0772 565 8850 Telephone
www.Archi-tec.co.uk Website
Simon@Archi-tec.co.uk Email
8 Brabham Close, Silverstone, Northants, NN12 8UL. Address

PROPOSED 5No. NEW DWELLINGS ON
LAND ADJACENT 35 PETERBOROUGH
ROAD, CROWLAND,
PETERBOROUGH, PE6 0BB.

Client
Date June 2018
Scale 1:100 @ A1
Drawing No C36 - 1003A

ALL DIMENSIONS TO BE CHECKED ON SITE. ANY DISCREPANCIES TO BE DISCUSSED AND AGREED PRIOR TO PROCEEDING. ALL WORKS TO BE CARRIED OUT IN ACCORDANCE WITH CURRENT BUILDING REGULATIONS AND RELEVANT CODES OF PRACTICE. THIS DRAWING IS THE PROPERTY OF ARCHI-TEC ARCHITECTURAL DESIGN AND MUST NOT BE COPIED OR REPRODUCED WITHOUT PRIOR WRITTEN CONSENT. STRUCTURAL INFORMATION SHOWN INDICATIVE ONLY. REFER TO STRUCTURAL ENGINEERS DRAWINGS AND CALCULATIONS AS NECESSARY.

SCHEDULE OF FINISHES

	Roof
	New roofing all similar to existing neighboring dwellings / environment. Roof pitch all similar to existing neighboring dwellings / environment.
	Boundary Treatments
	Existing perimeter boundary treatments replaced with new 1800mm close boarded fence. New 1800mm high close boarded fence between dwellings as shown.
Walls	
Facing brickwork to match existing neighboring dwellings / environment.	
Windows & Doors	
New double glazed windows and doors all to match existing neighboring dwellings / environment.	