



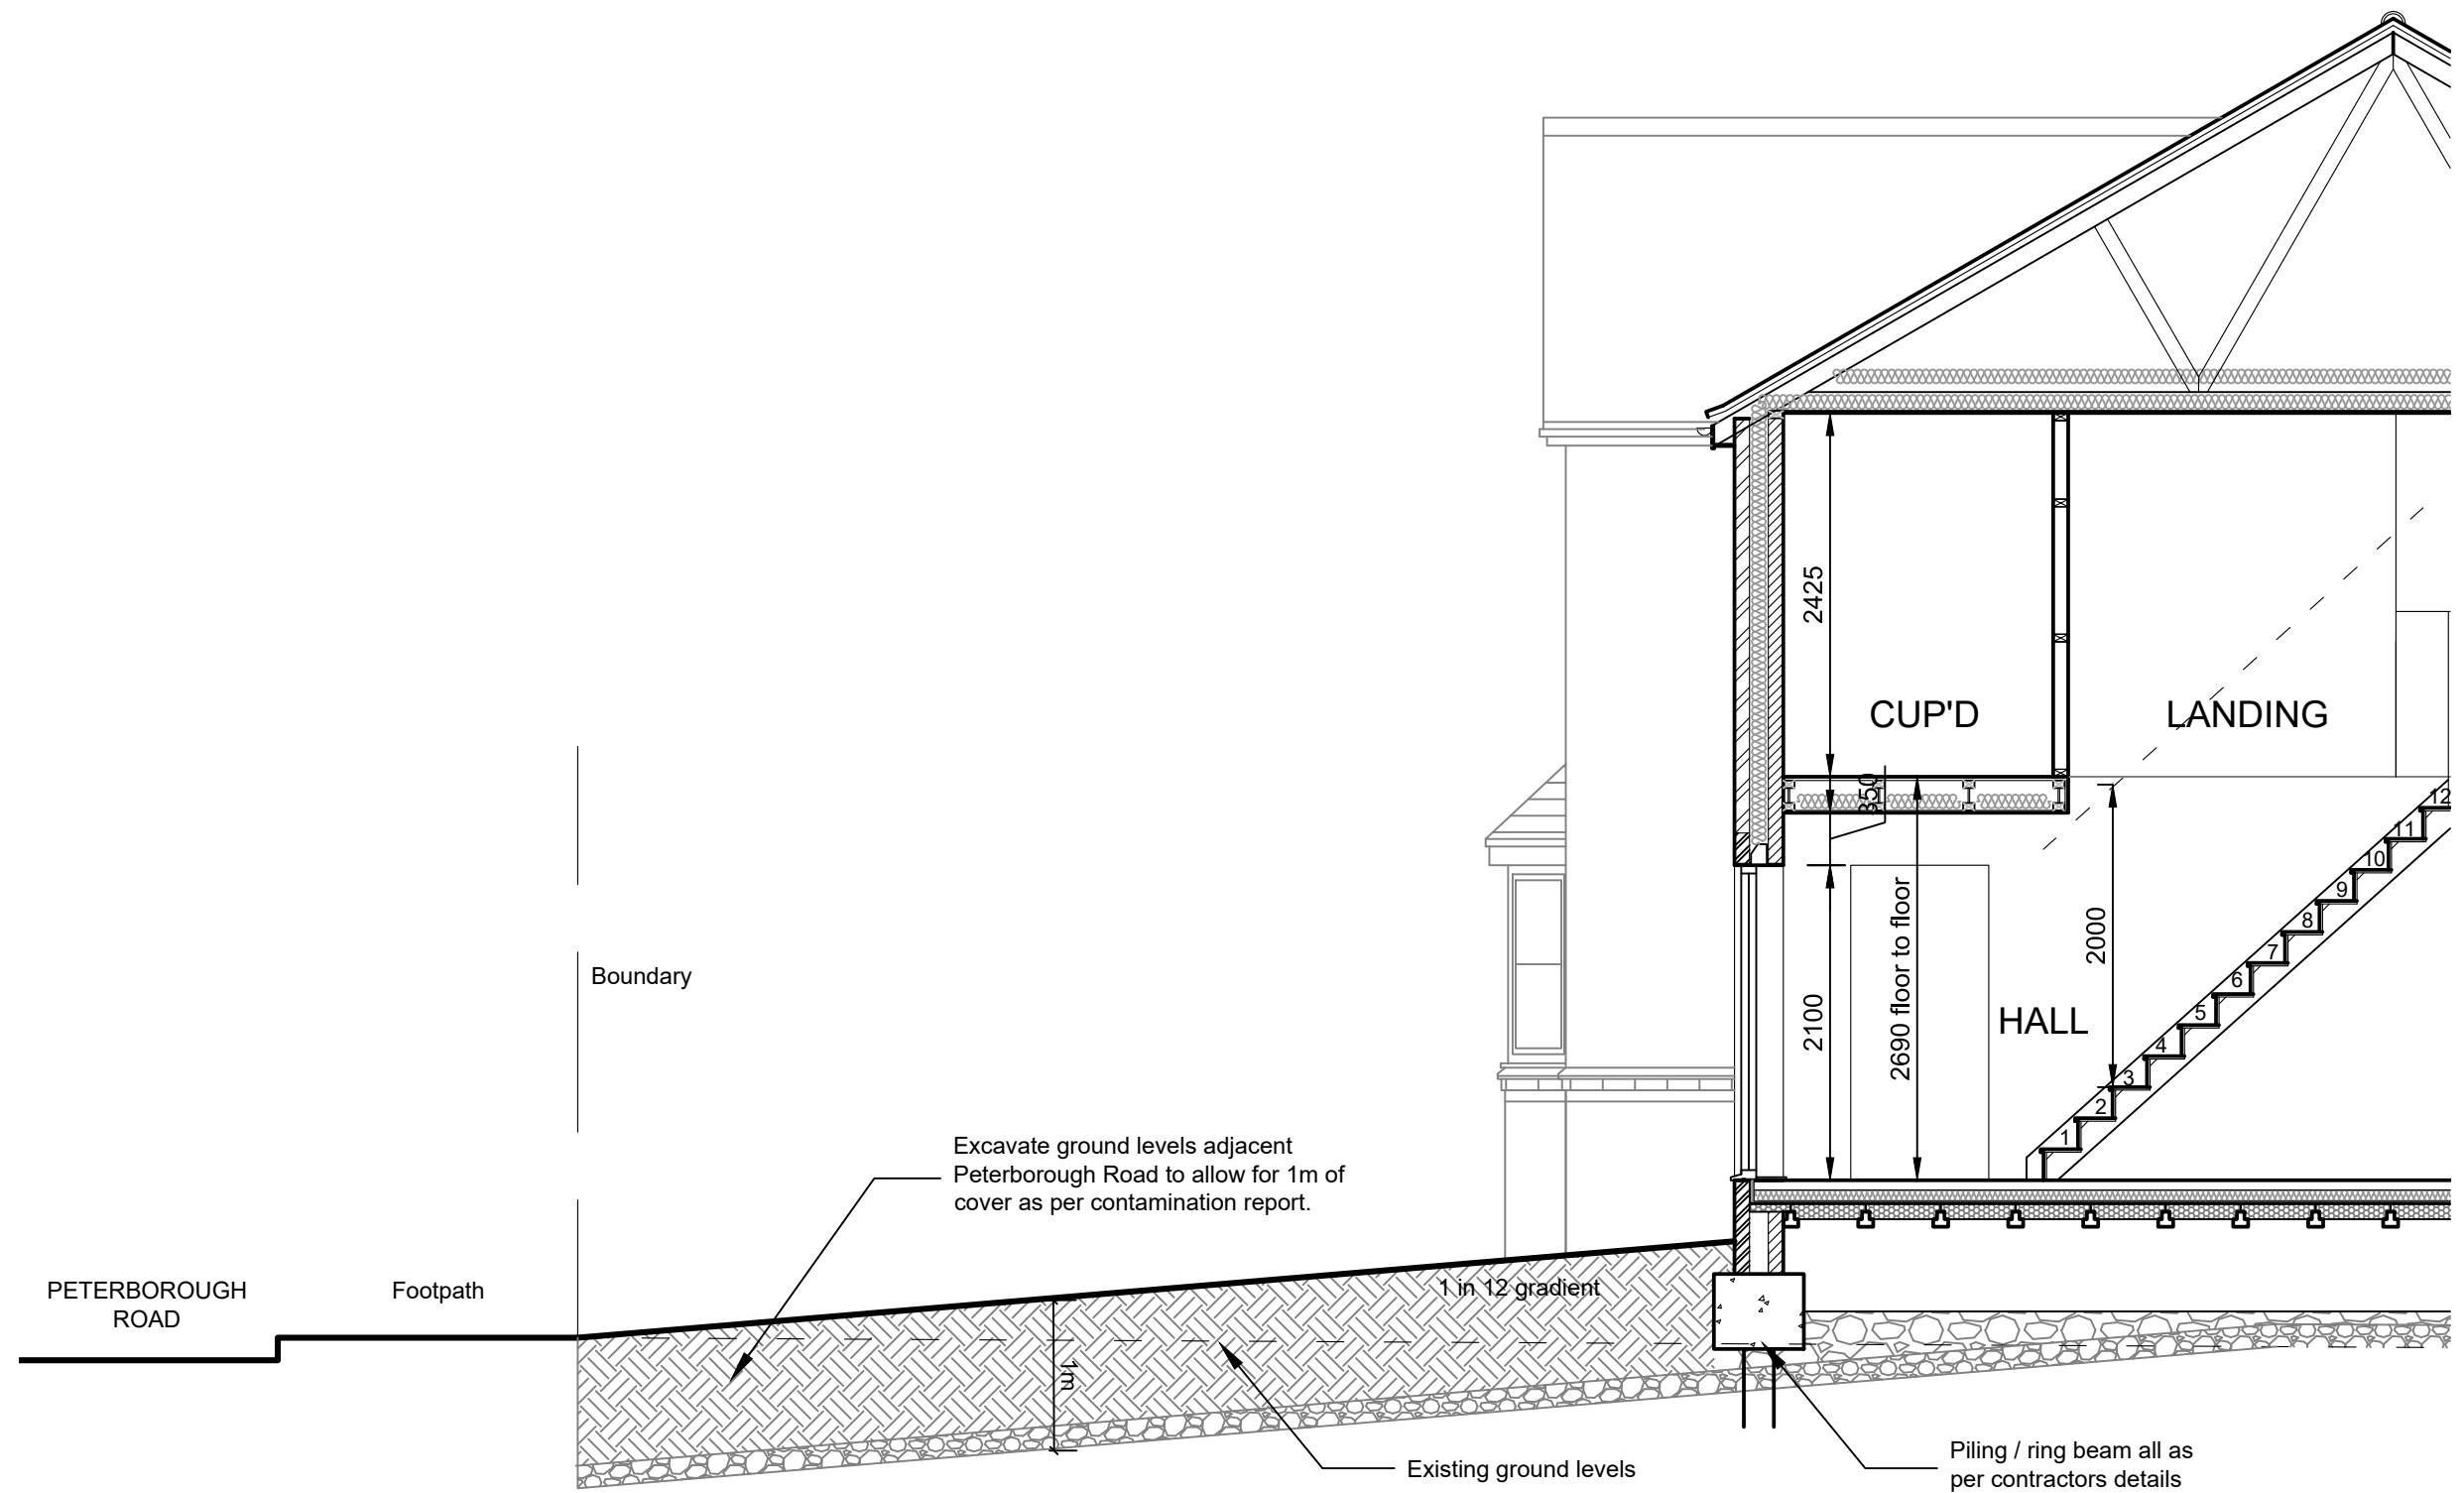

SECTION THROUGH FRONT OF SITE

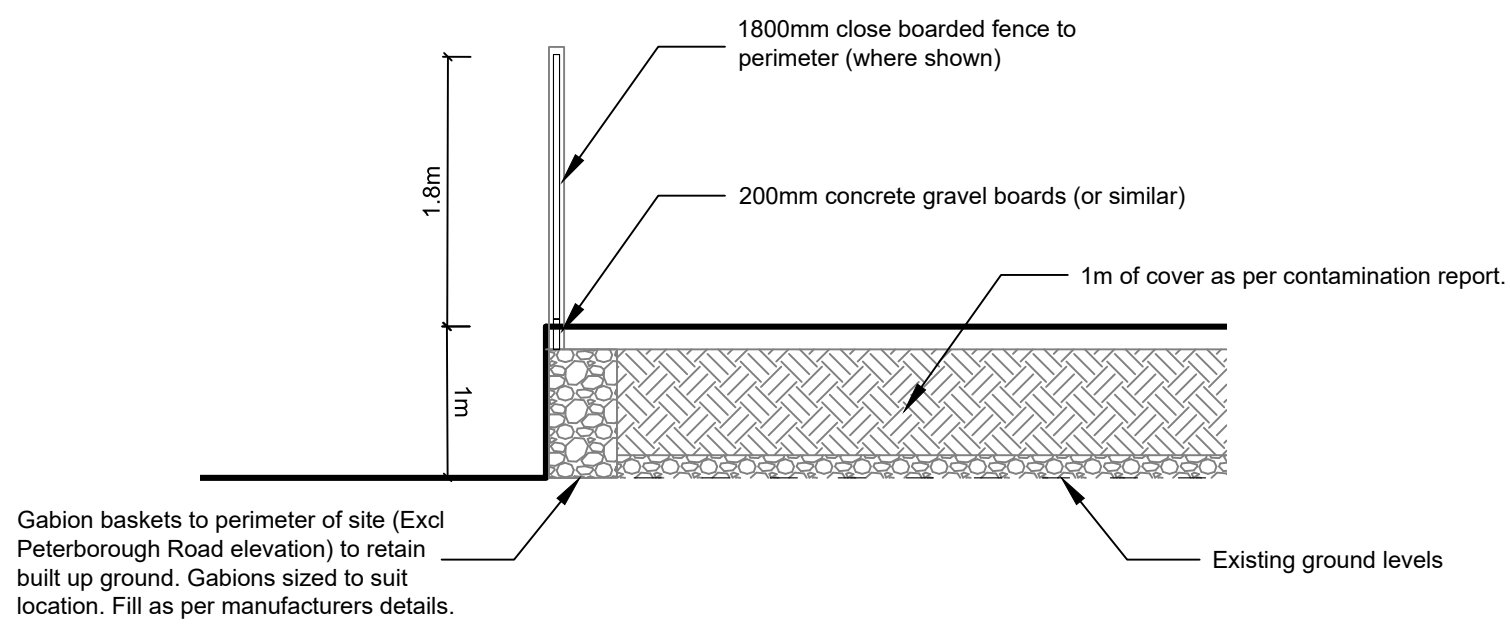

SECTION TO PERIMETER OF SITE

Perimeter Details
As Proposed

Archi-tec
Architectural Design

0772 565 8850 Telephone

www.Archi-tec.co.uk Website

Simon@Archi-tec.co.uk Email

8 Brabham Close, Silverstone, Northants, NN12 8UL. Address

**PROPOSED 5No. NEW DWELLINGS ON
LAND ADJACENT 35 PETERBOROUGH
ROAD, CROWLAND,
PETERBOROUGH, PE6 0BB.**

Client

Date June 2018

Scale 1:50 @ A2

Drawing No C36 - 1008

ALL DIMENSIONS TO BE CHECKED ON SITE. ANY DISCREPANCIES TO BE DISCUSSED AND AGREED PRIOR TO PROCEEDING. ALL WORKS TO BE CARRIED OUT IN ACCORDANCE WITH CURRENT BUILDING REGULATIONS AND RELEVANT CODES OF PRACTICE. THIS DRAWING IS THE PROPERTY OF ARCHI-TEC ARCHITECTURAL DESIGN AND MUST NOT BE COPIED OR REPRODUCED WITHOUT PRIOR WRITTEN CONSENT. STRUCTURAL INFORMATION SHOWN INDICATIVE ONLY. REFER TO STRUCTURAL ENGINEERS DRAWINGS AND CALCULATIONS AS NECESSARY.

