

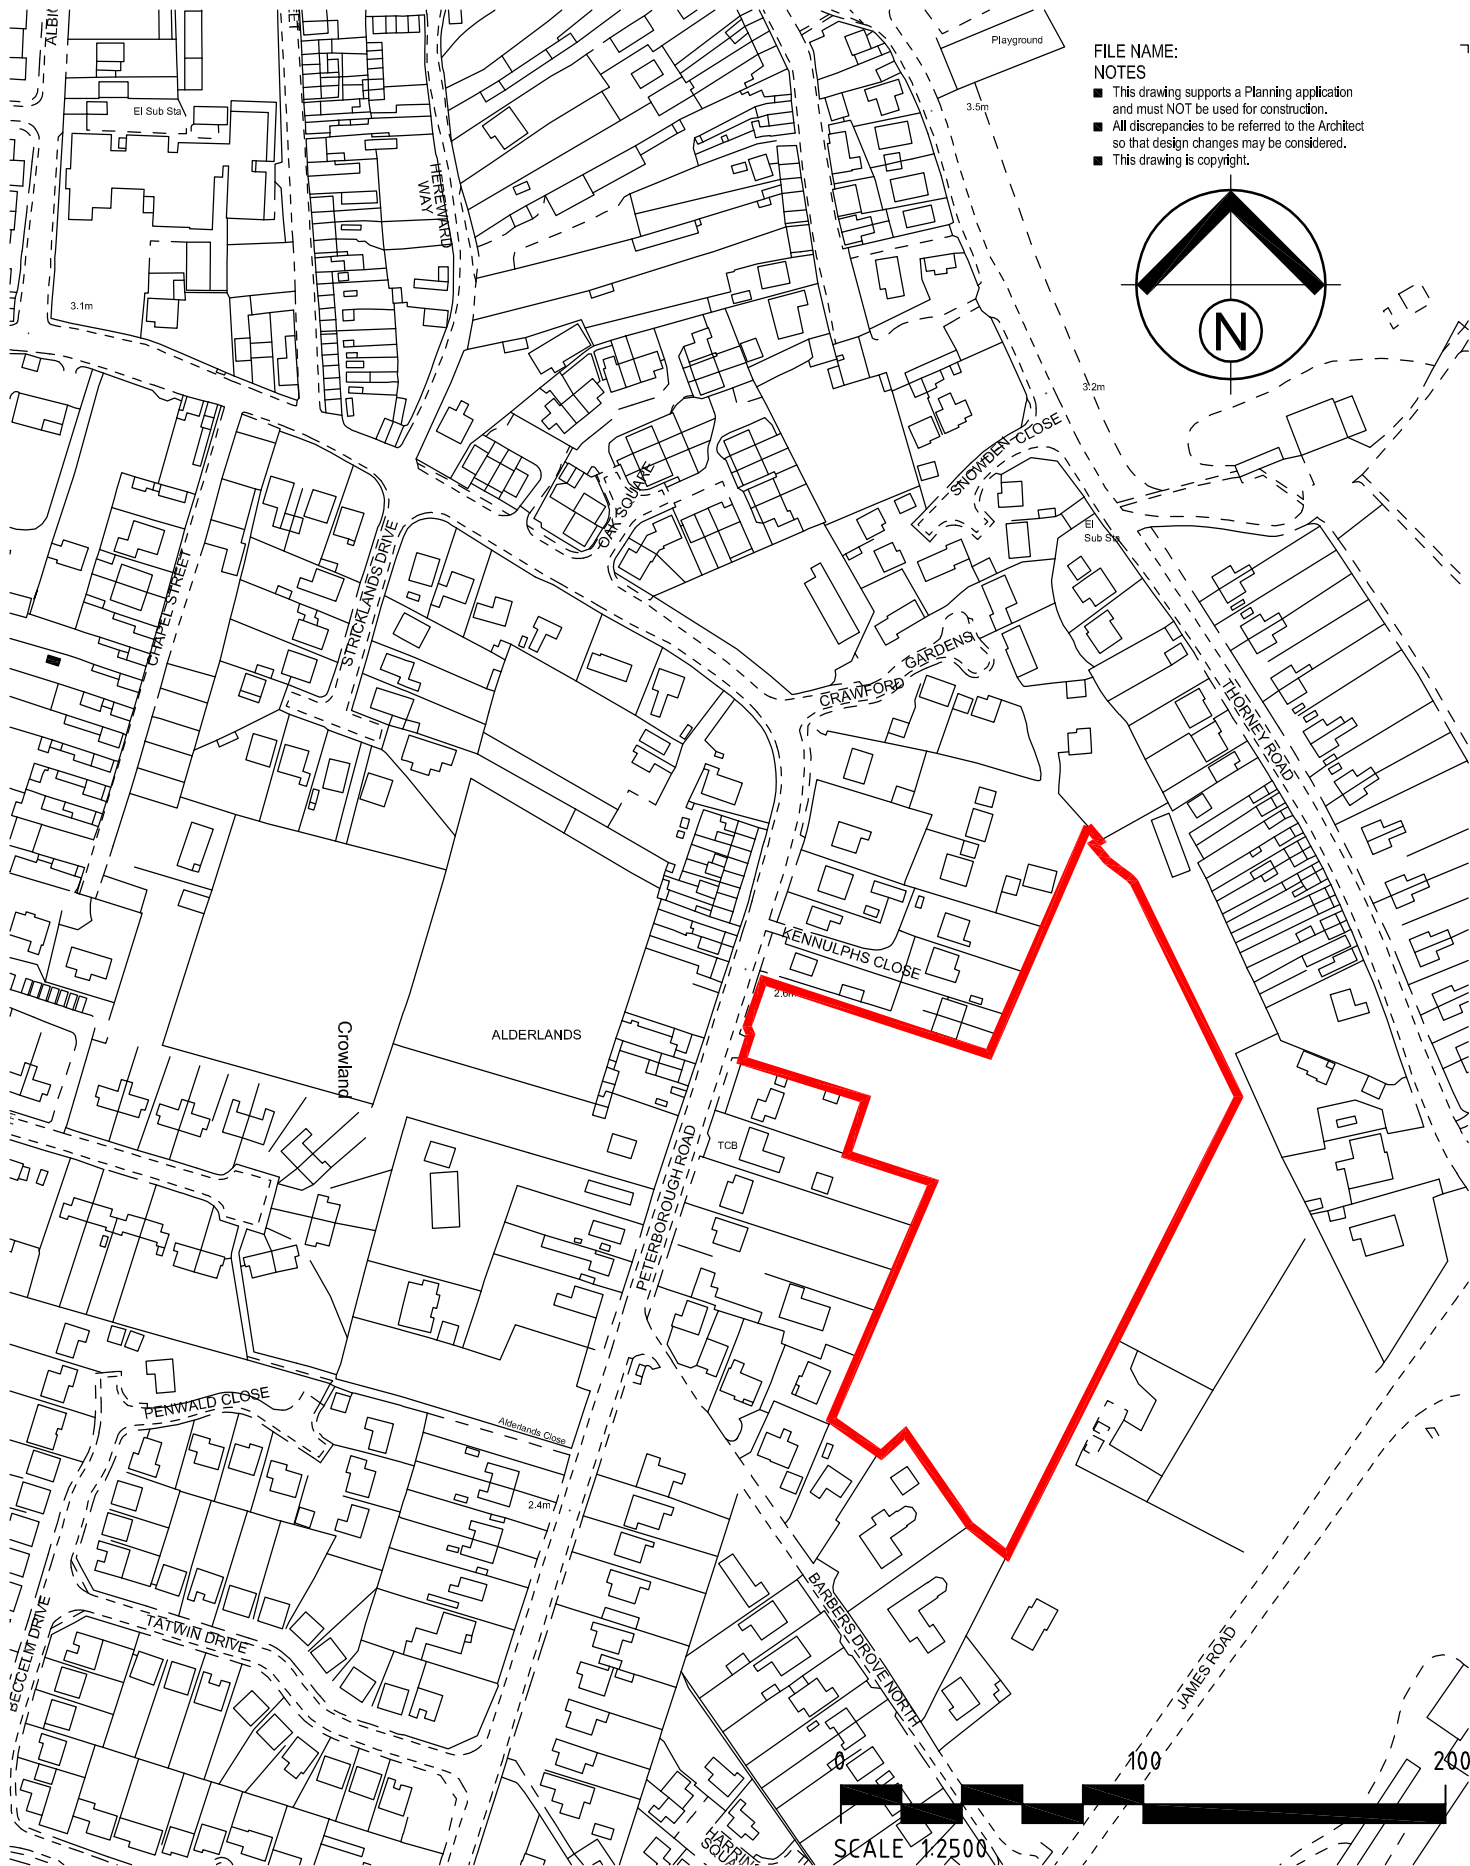


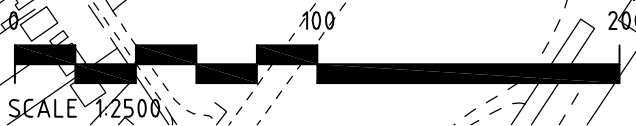

FILE NAME:
NOTES

- This drawing supports a Planning application and must NOT be used for construction.
- All discrepancies to be referred to the Architect so that design changes may be considered.
- This drawing is copyright.

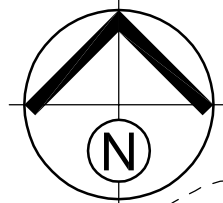

Portess and Richardson

CHARTERED ARCHITECTS ~ SURVEYORS

193 LINCOLN ROAD PETERBOROUGH PE1 2PL
Tel: (01733) 568116 Fax: (01733) 555246
Email: P-R@PortessArchitect.com Web: www.portessarchitect.com

Client SEAGATE HOMES (UK) Ltd.		Project PROPOSED RESIDENTIAL DEVELOPMENT PETERBOROUGH ROAD CROWLAND CAMBRIDGESHIRE		
Drawing SITE LOCATION PLAN				
Date AUGUST 2015	Scale 1:2500 @ A4	Project No. 3712	Drawing No. (S01) 01	Revision