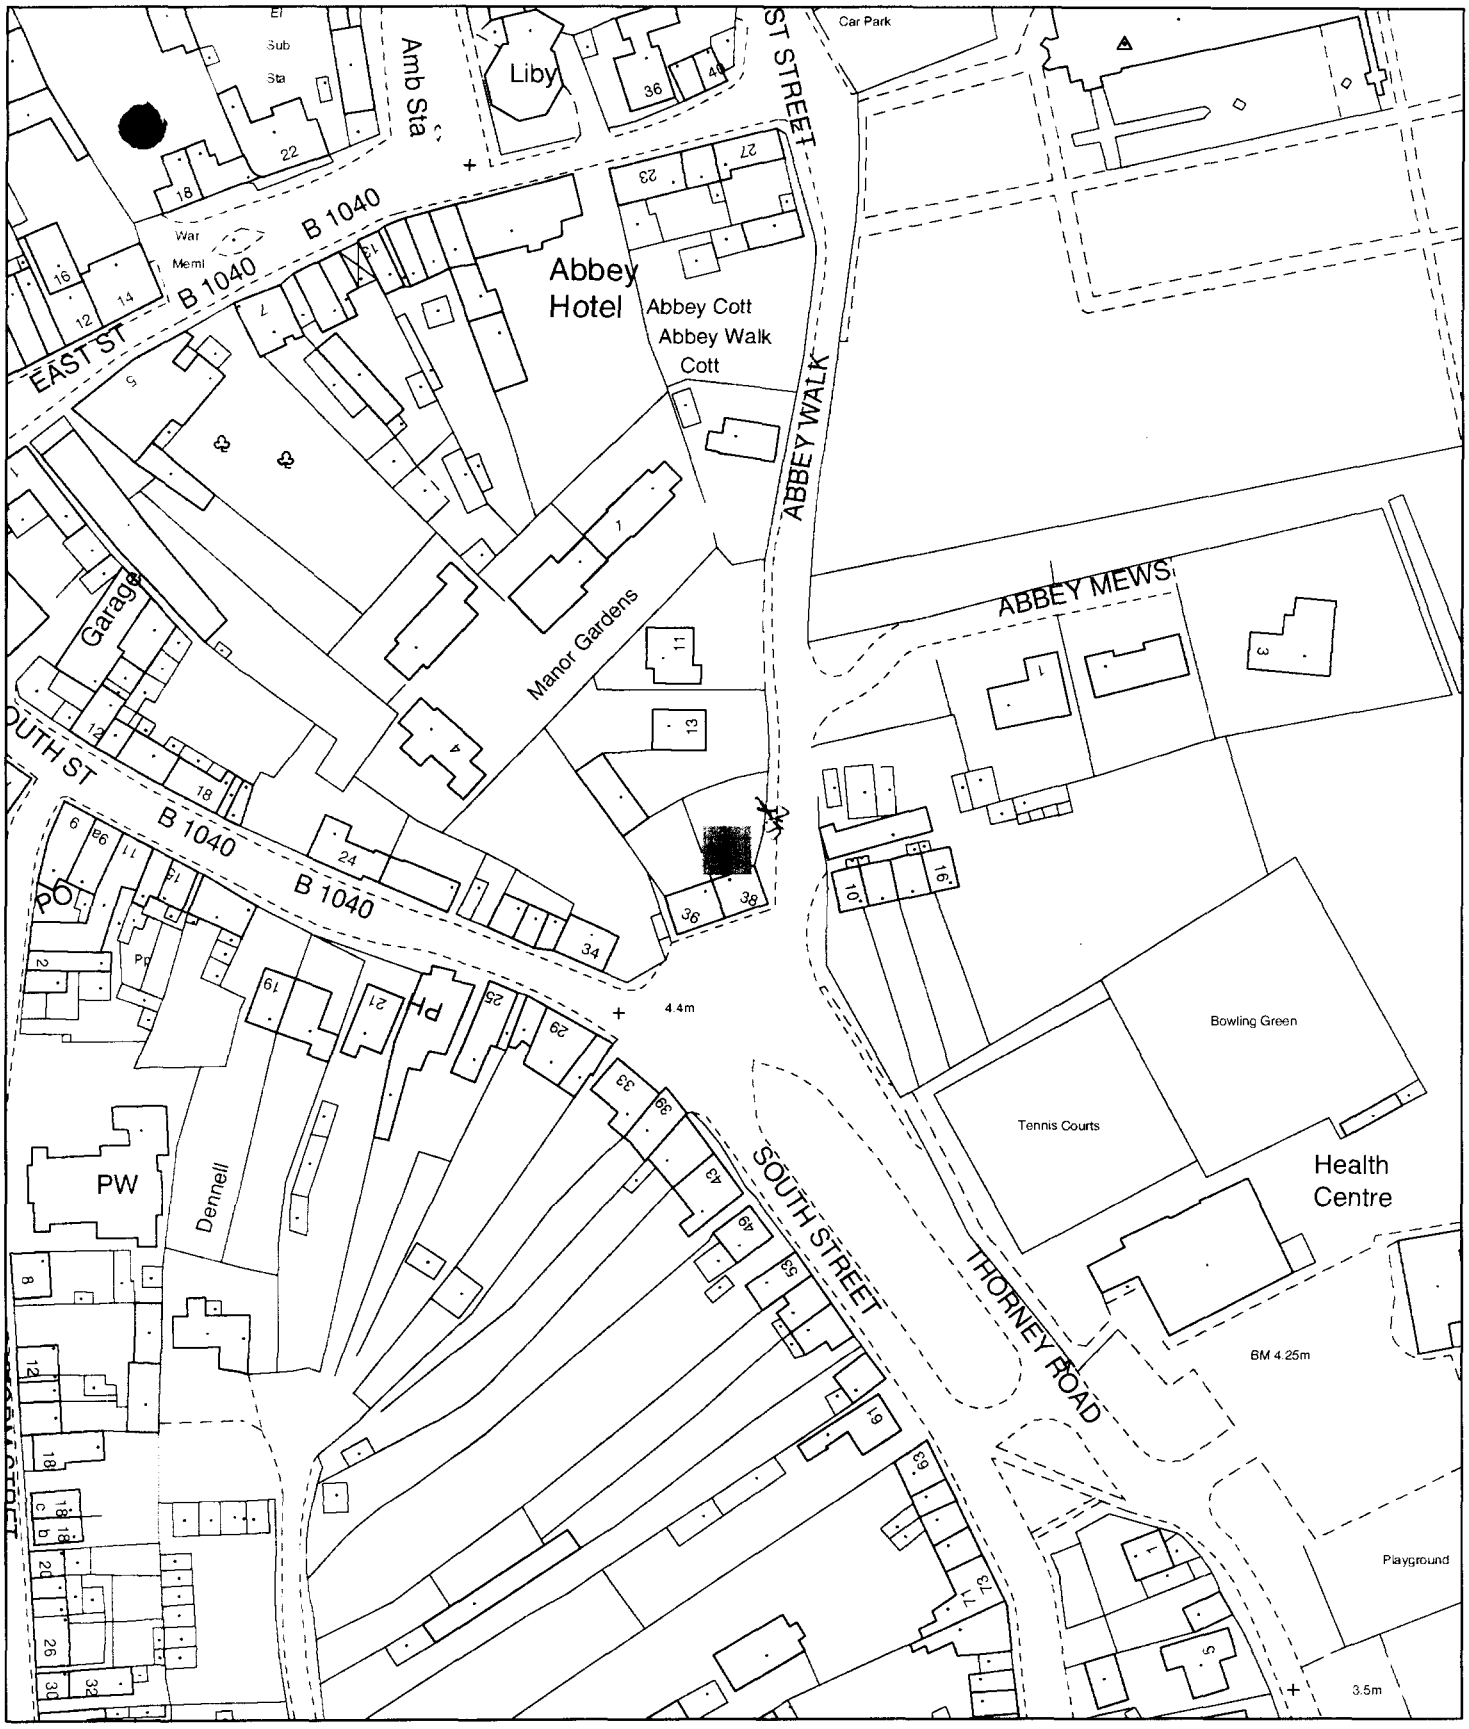


Planning Application Location Plan
Ward Member Notification

H02/1084/02

Scale: 1:1250


Planning and Development

Council Offices, Priory Road, Spalding, Lincolnshire
PE11 2XE

PLEASE DO NOT COPY THIS PLAN
This map is reproduced from Ordnance Survey material with permission of Ordnance Survey on behalf of Her Majesty's Stationery Office (c) Crown copyright. Unauthorised reproduction infringes Crown copyright and may lead to prosecution or civil proceedings. South Holland District Council LA079413 2002


(A)

DETERMINED

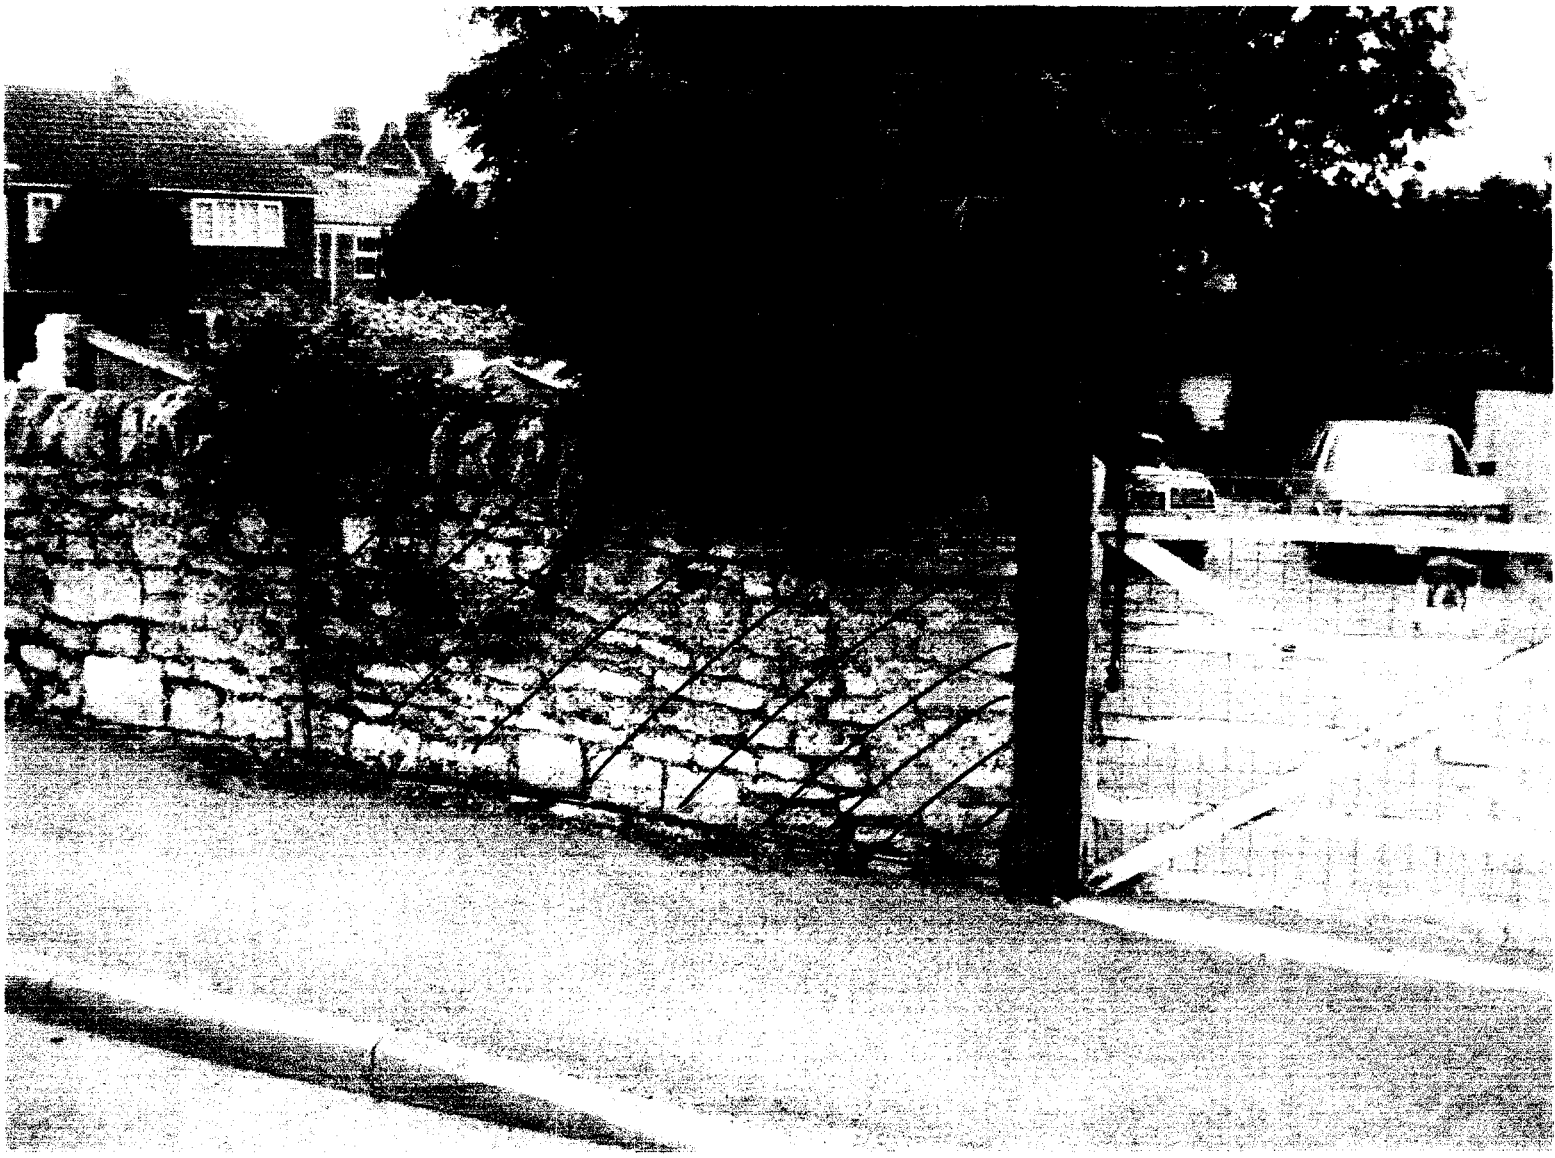

SHDC
Planning & Development
- 3 OCT 2002
Ref 1084/02

(B)

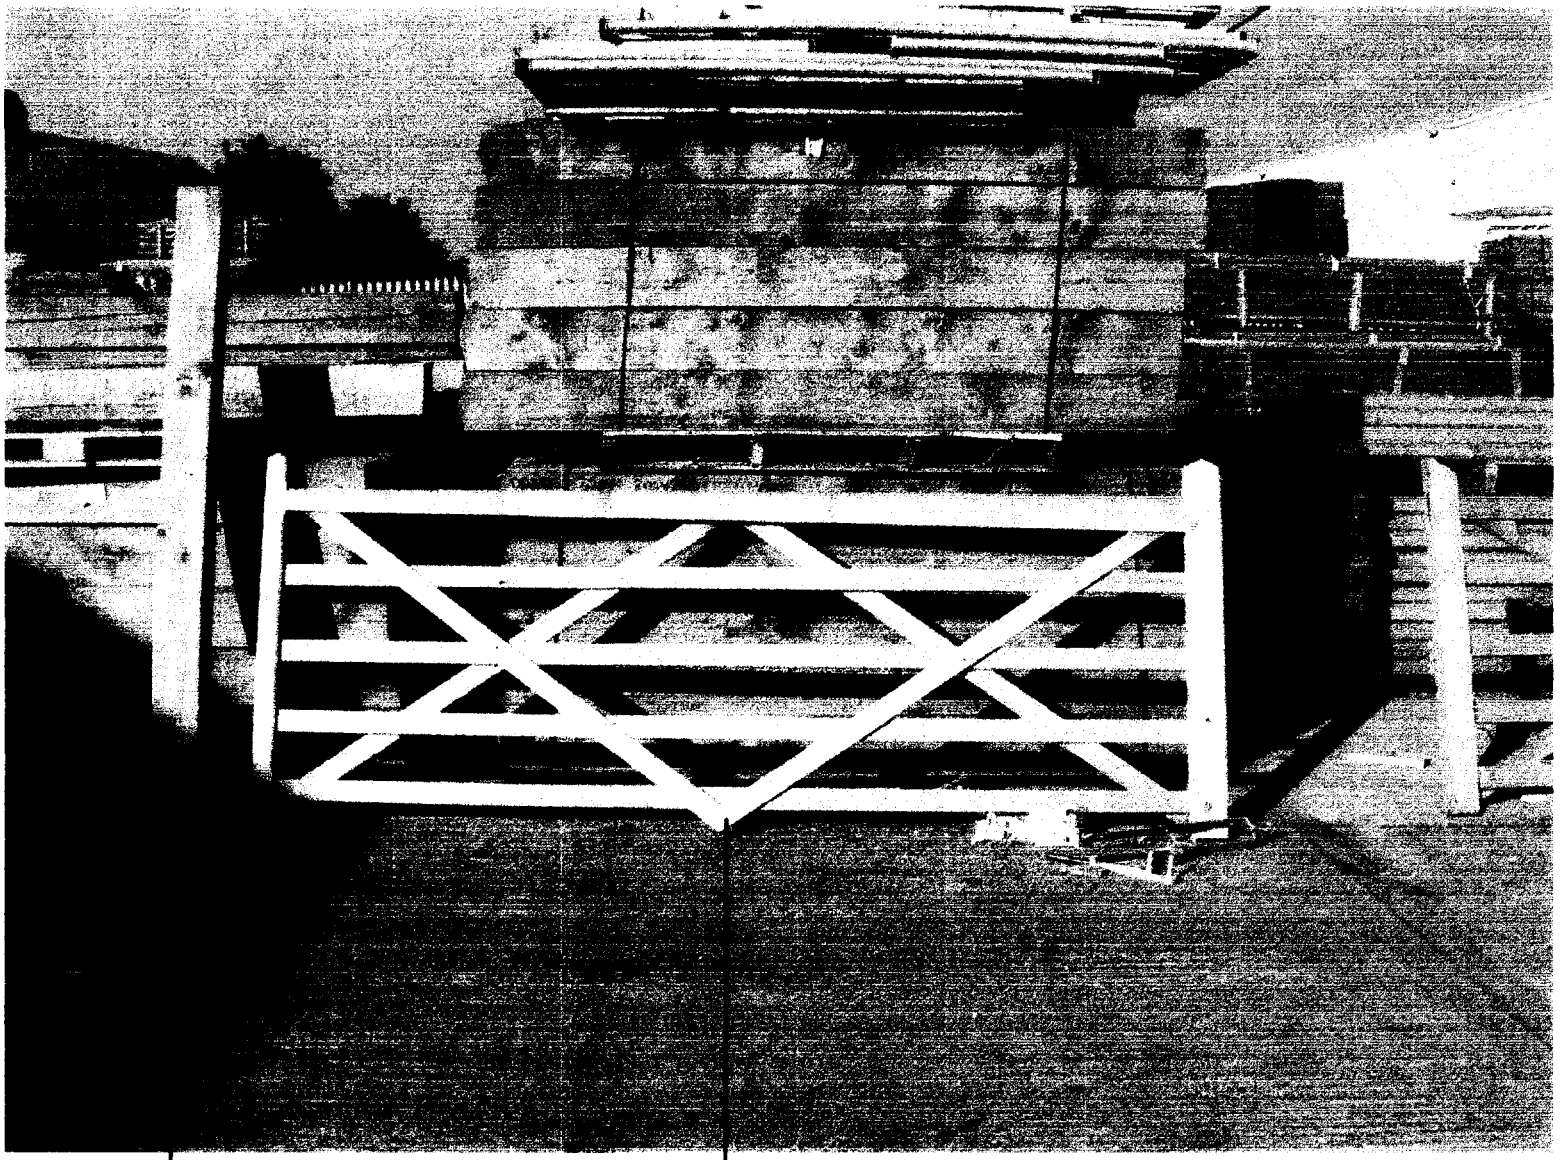


POST SIZE

7' x 7" x 7"

GATE SIZE

10' x 4' x 2¾"

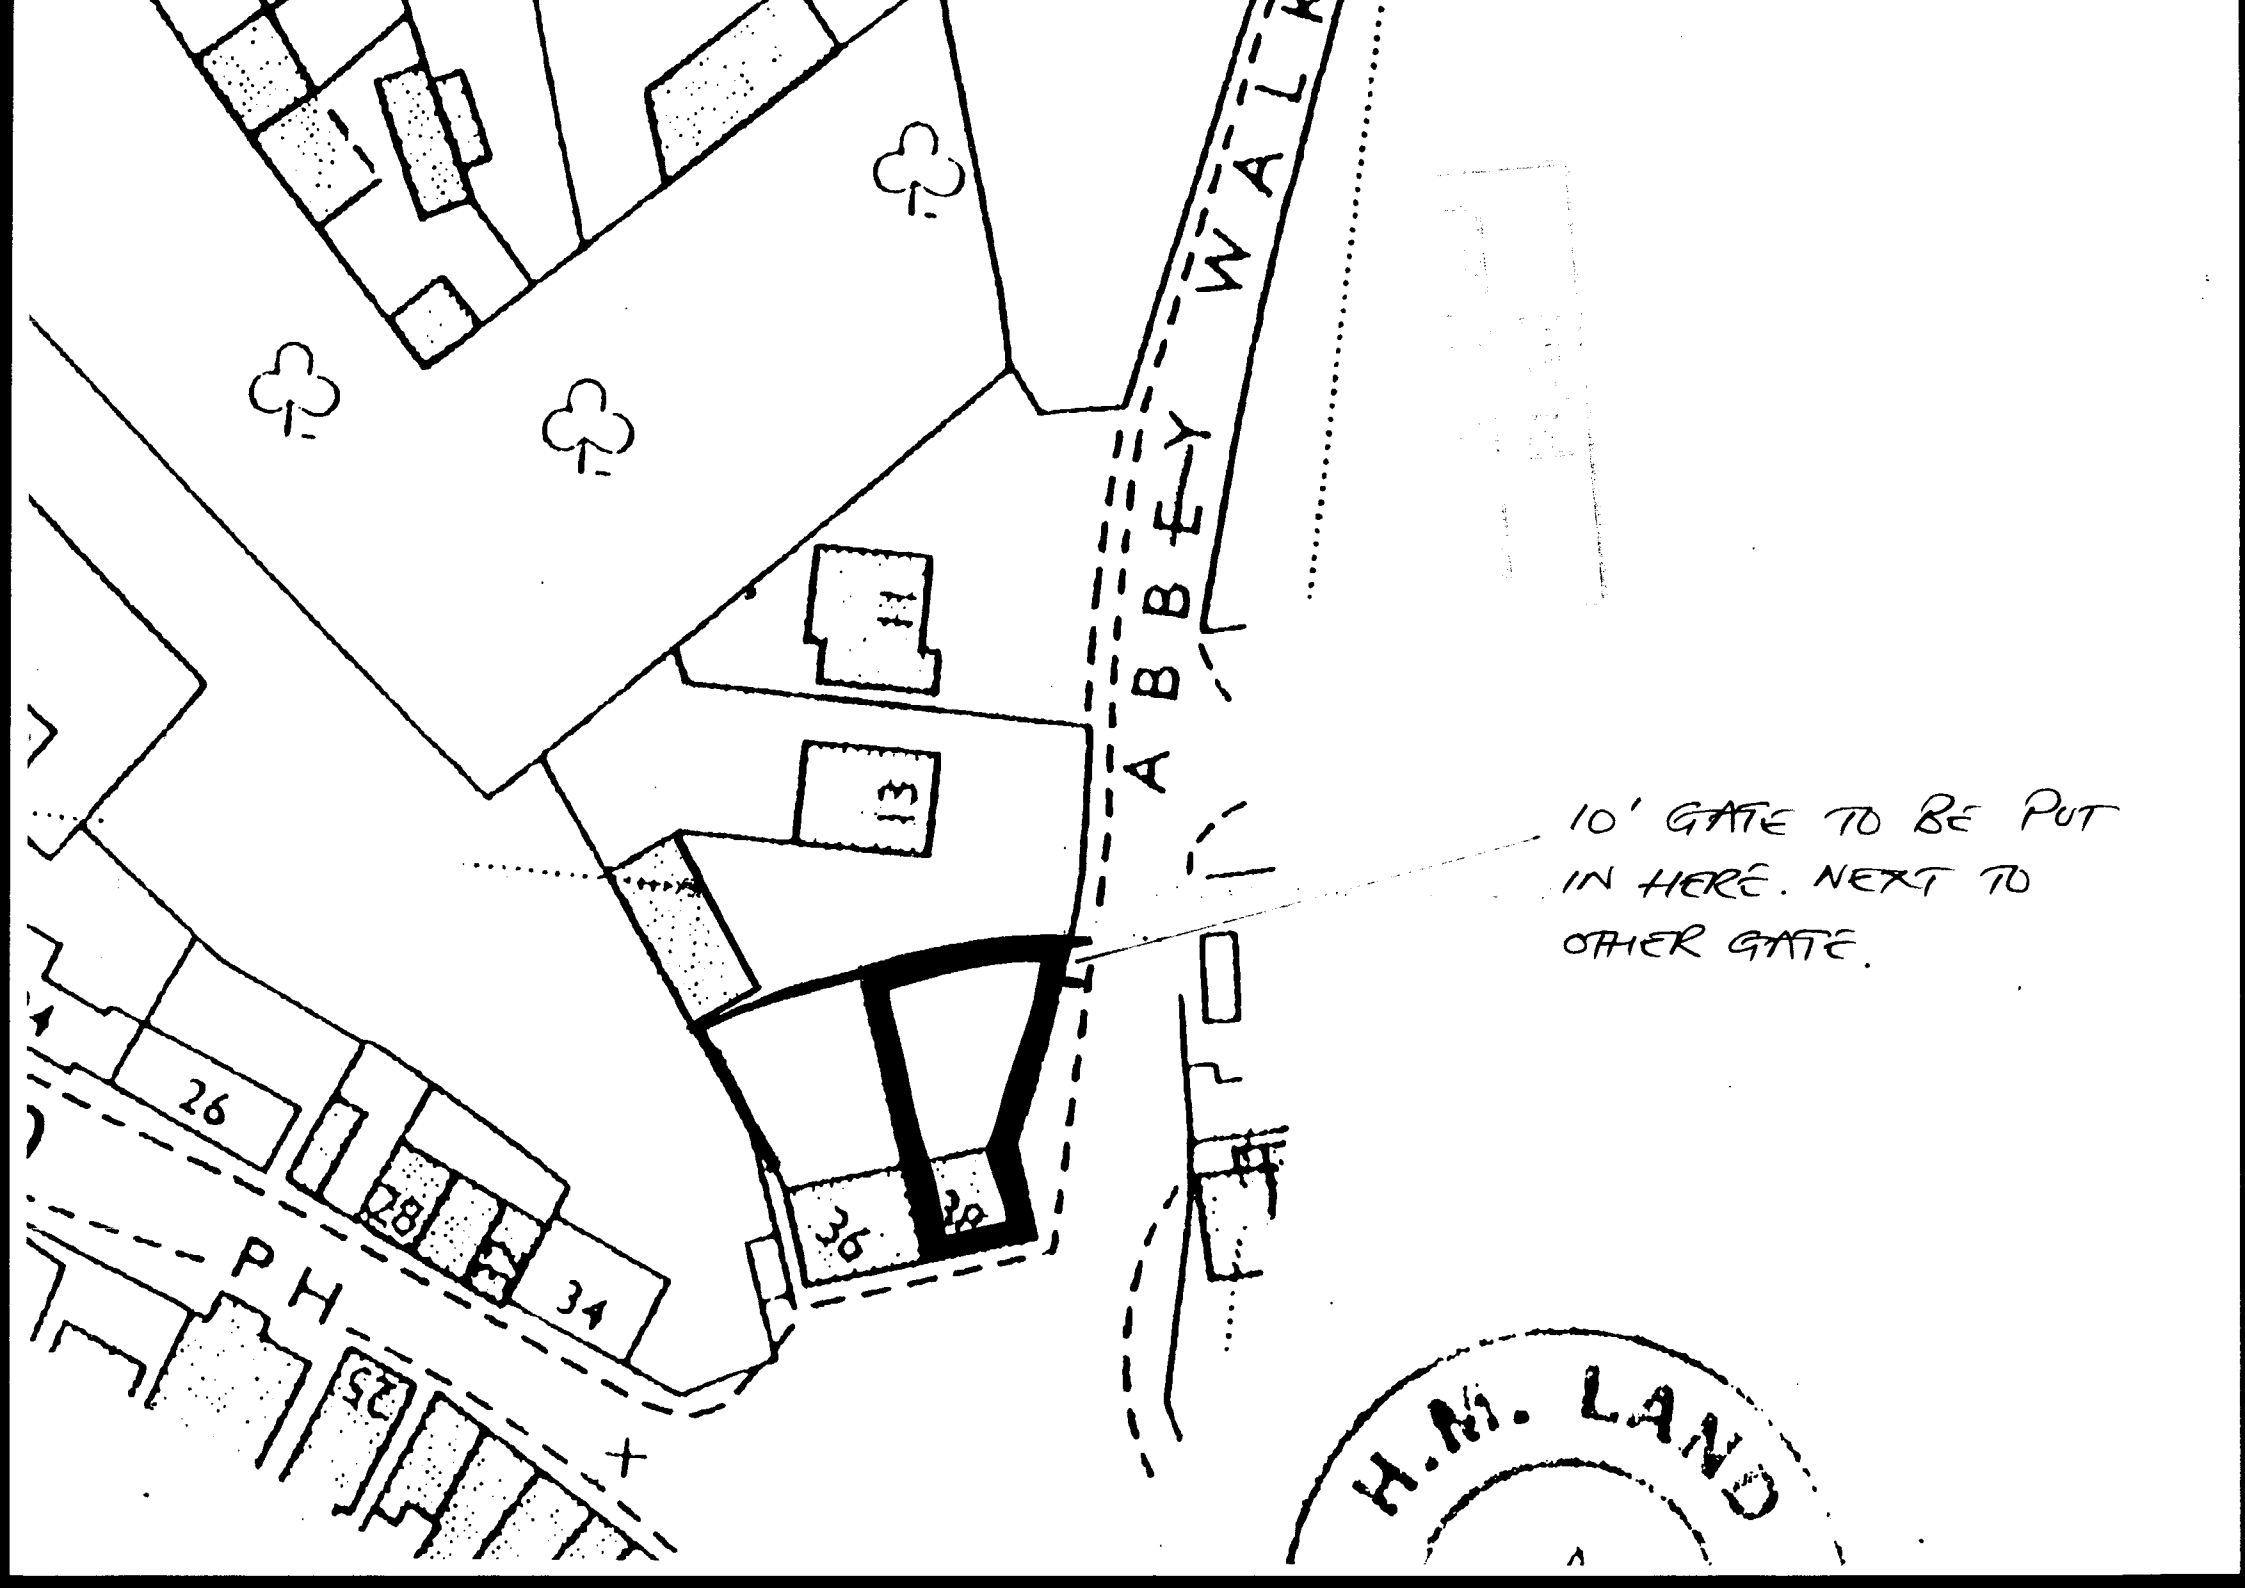
WALK
ABBEY
10' GATE TO BE PUT IN HERE. NEXT TO OTHER GATE.
26
28
34
PH
25
36
38
H.M. LAND



