


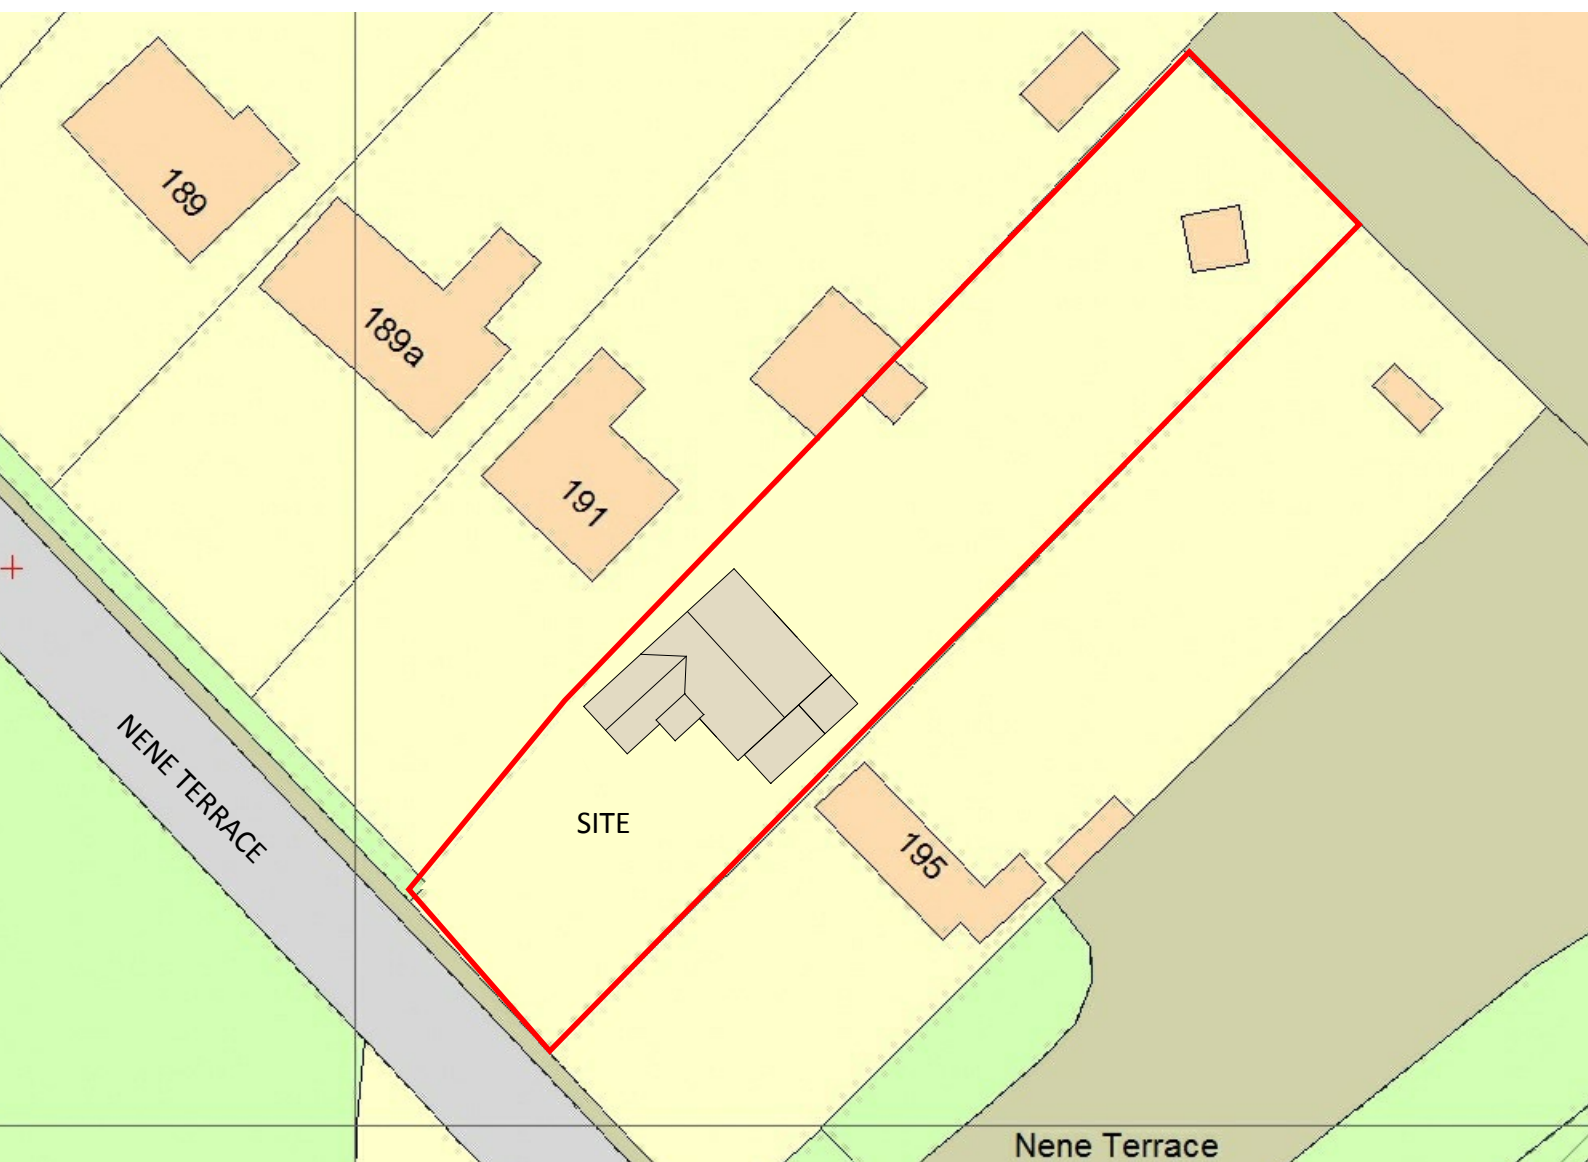

SITE LOCATION PLAN
AREA 1.5 HA
SCALE: 1:500 on A4
CENTRE COORDINATES: 525860 , 308020



Crown copyright and database rights 2018 Ordnance Survey 100053143

Supplied by Streetwise Maps Ltd
www.streetwise.net
Licence No: 100047474
17:05:10 27/10/2022

