


**LAND ADJACENT TO CEDAR LODGE
31B PETERBOROUGH ROAD, CROWLAND**

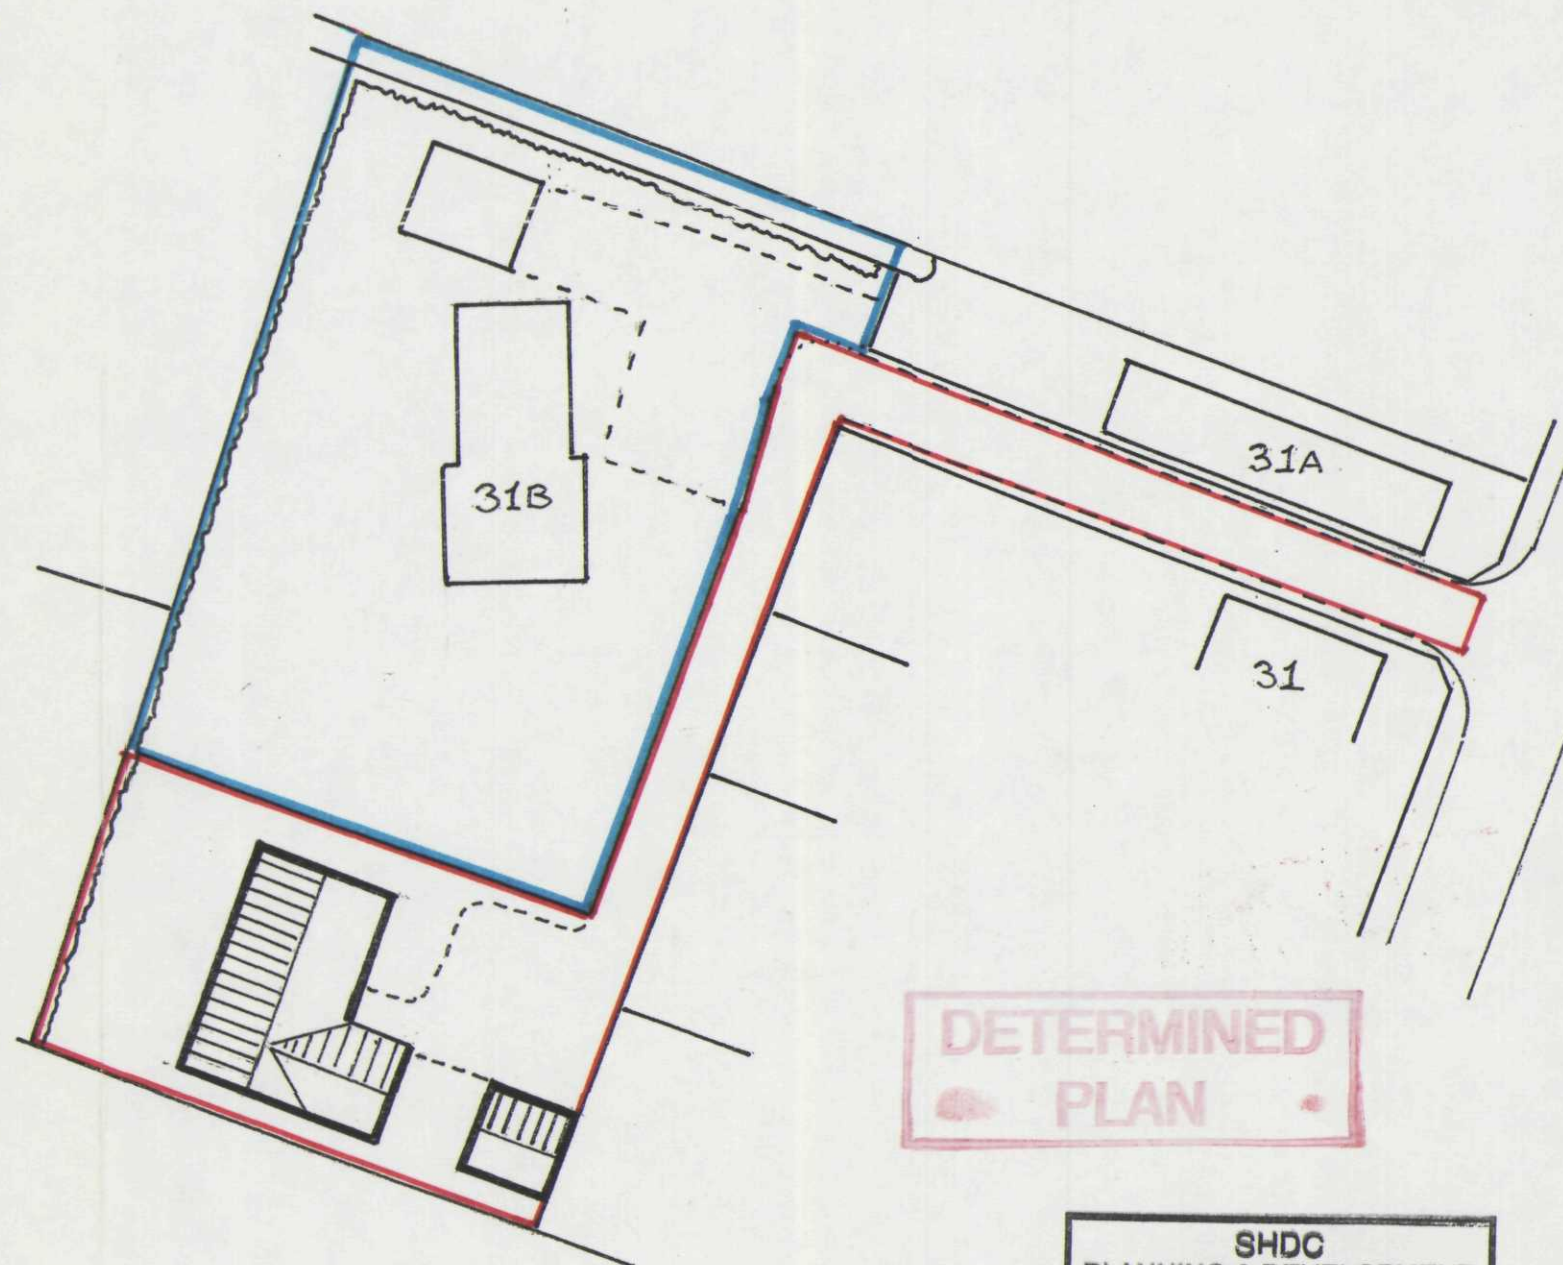

**SHDC
PLANNING & DEVELOPMENT**
04 SEP 2003
Ref. 1088/03

SCALE 1: 1250

Reproduced from the Ordnance Survey Map with the
permission of The Controller of H M Stationery Office.
Crown copyright.
Licence no AL 100012969

SITE LAYOUT PLAN

SCALE 1: 500

JER ASSOCIATES

Planning & Development Consultants

The Old Police Station
30 South Street
Stanground
Peterborough PE2 8ET

Tel: 01733 890089
Fax: 01733 567251