
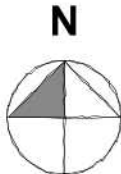


Site Location Plan

Scale: 1:1250

Disclaimer: This document and its design content is copyright protected ©. It shall be read in conjunction with all other associated project information including models, specifications, schedules and related consultants documents. Do not scale from documents. All scales noted correct at original paper size. All dimensions to be checked on site. Immediately report any discrepancies, errors or omissions on this document to the originator. If in doubt ask.
Source File: 19021 Site Model.dgn

Rev	Date	Drawn	Note
P02	22/01/2020	JKG	Site boundary line amended

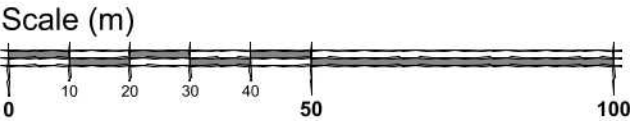

Client:
Cross Keys Homes

Project Title:
Proposed residential development at
Land at Low Road,
Crowland

Drawing Title:
Site Location Plan

Drawing Status:
Planning

Revision:
A3

Drawn:
JKG

Project Number:
19021

Drawing Number:
0100

Revision:
P02

Original Paper Size:
A3

Date:
01.11.19