

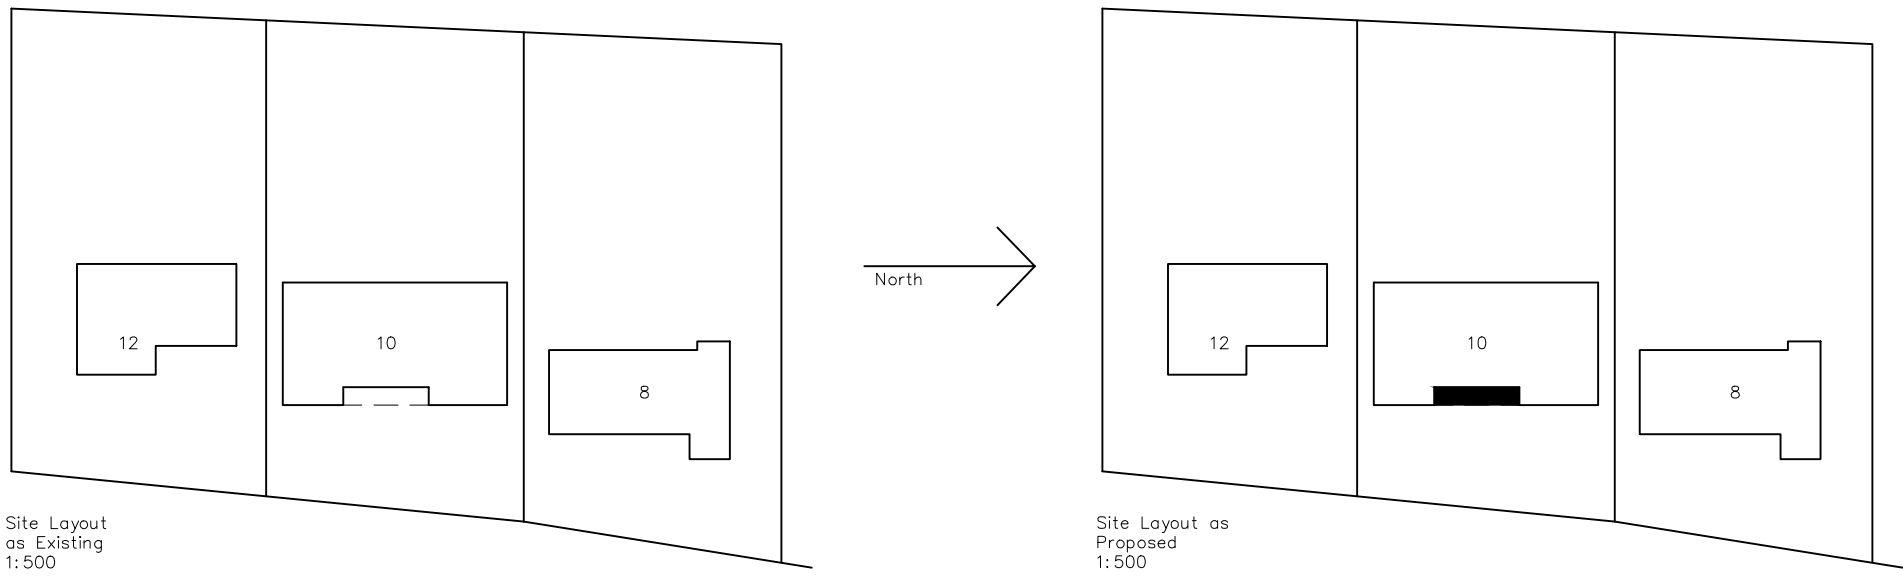
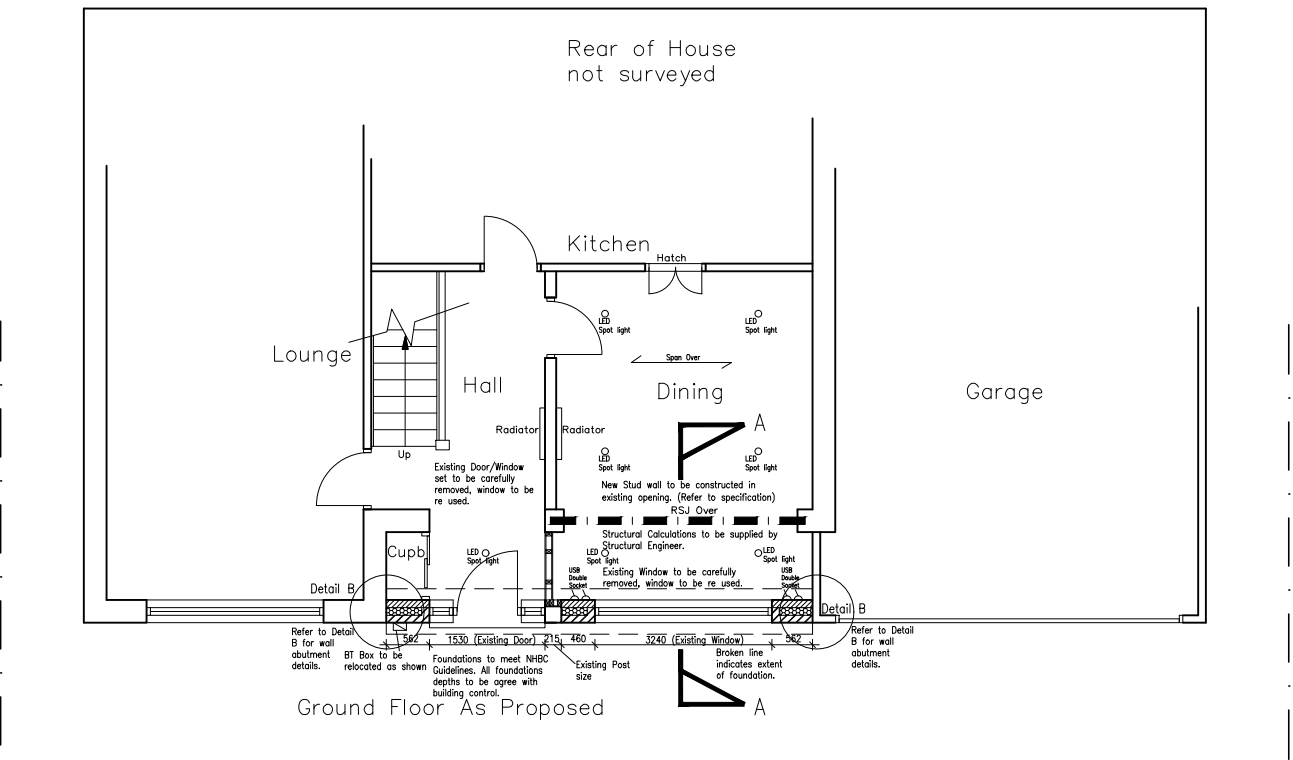


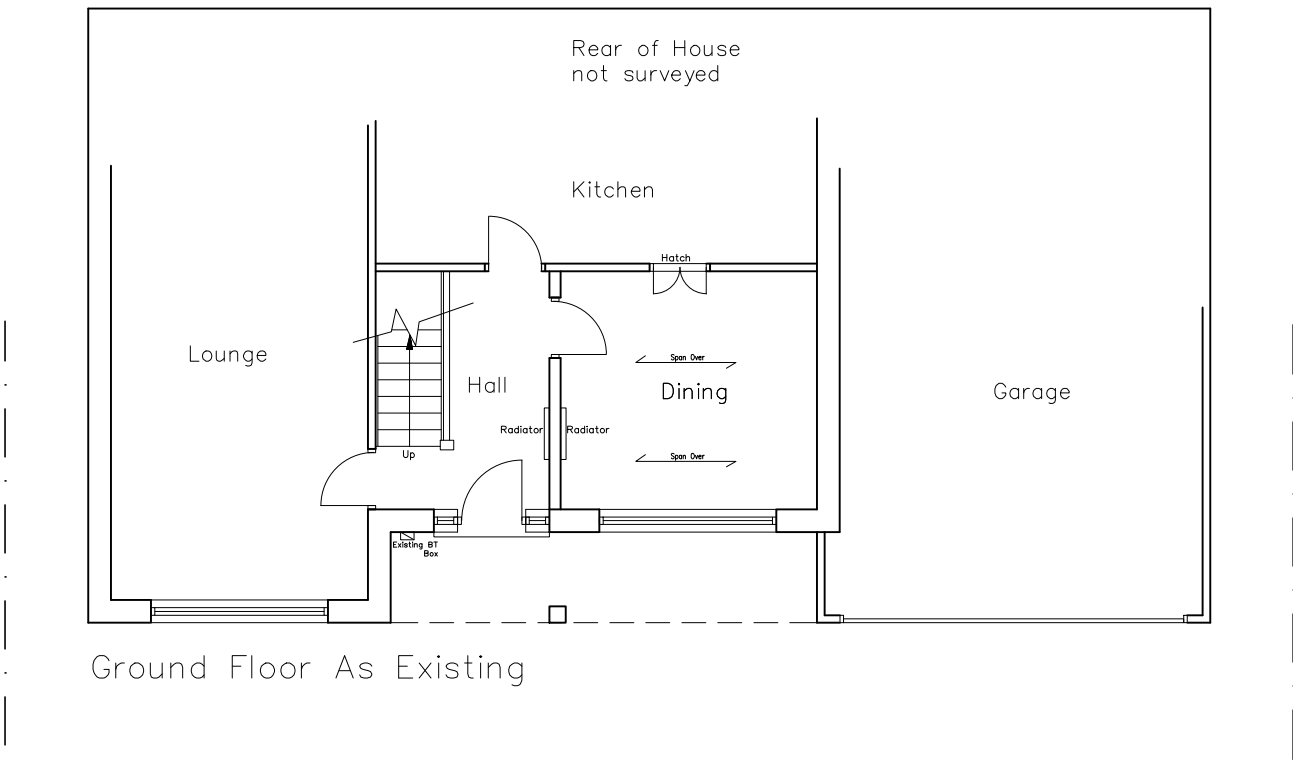

REV.	DATE	DESCRIPTION
------	------	-------------

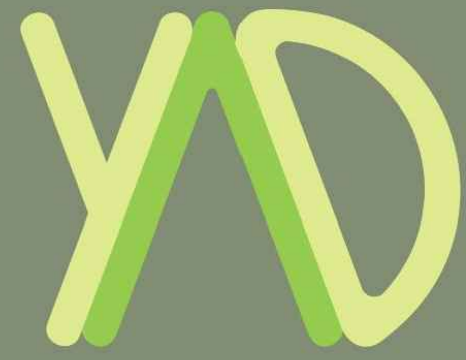

Yarm Architectural Design

Proposed Extension at 10 Croyland Way for Mr and Mrs Upton

PLANS AND ELEVATIONS AS EXISTING AND PROPOSED

PLANNING DRAWING

SCALE 1:100	DATE 08.12.23
DRAWN J.B	
REF.	

DRAWING NO. 2023/0086/0001	REV. A
-------------------------------	-----------