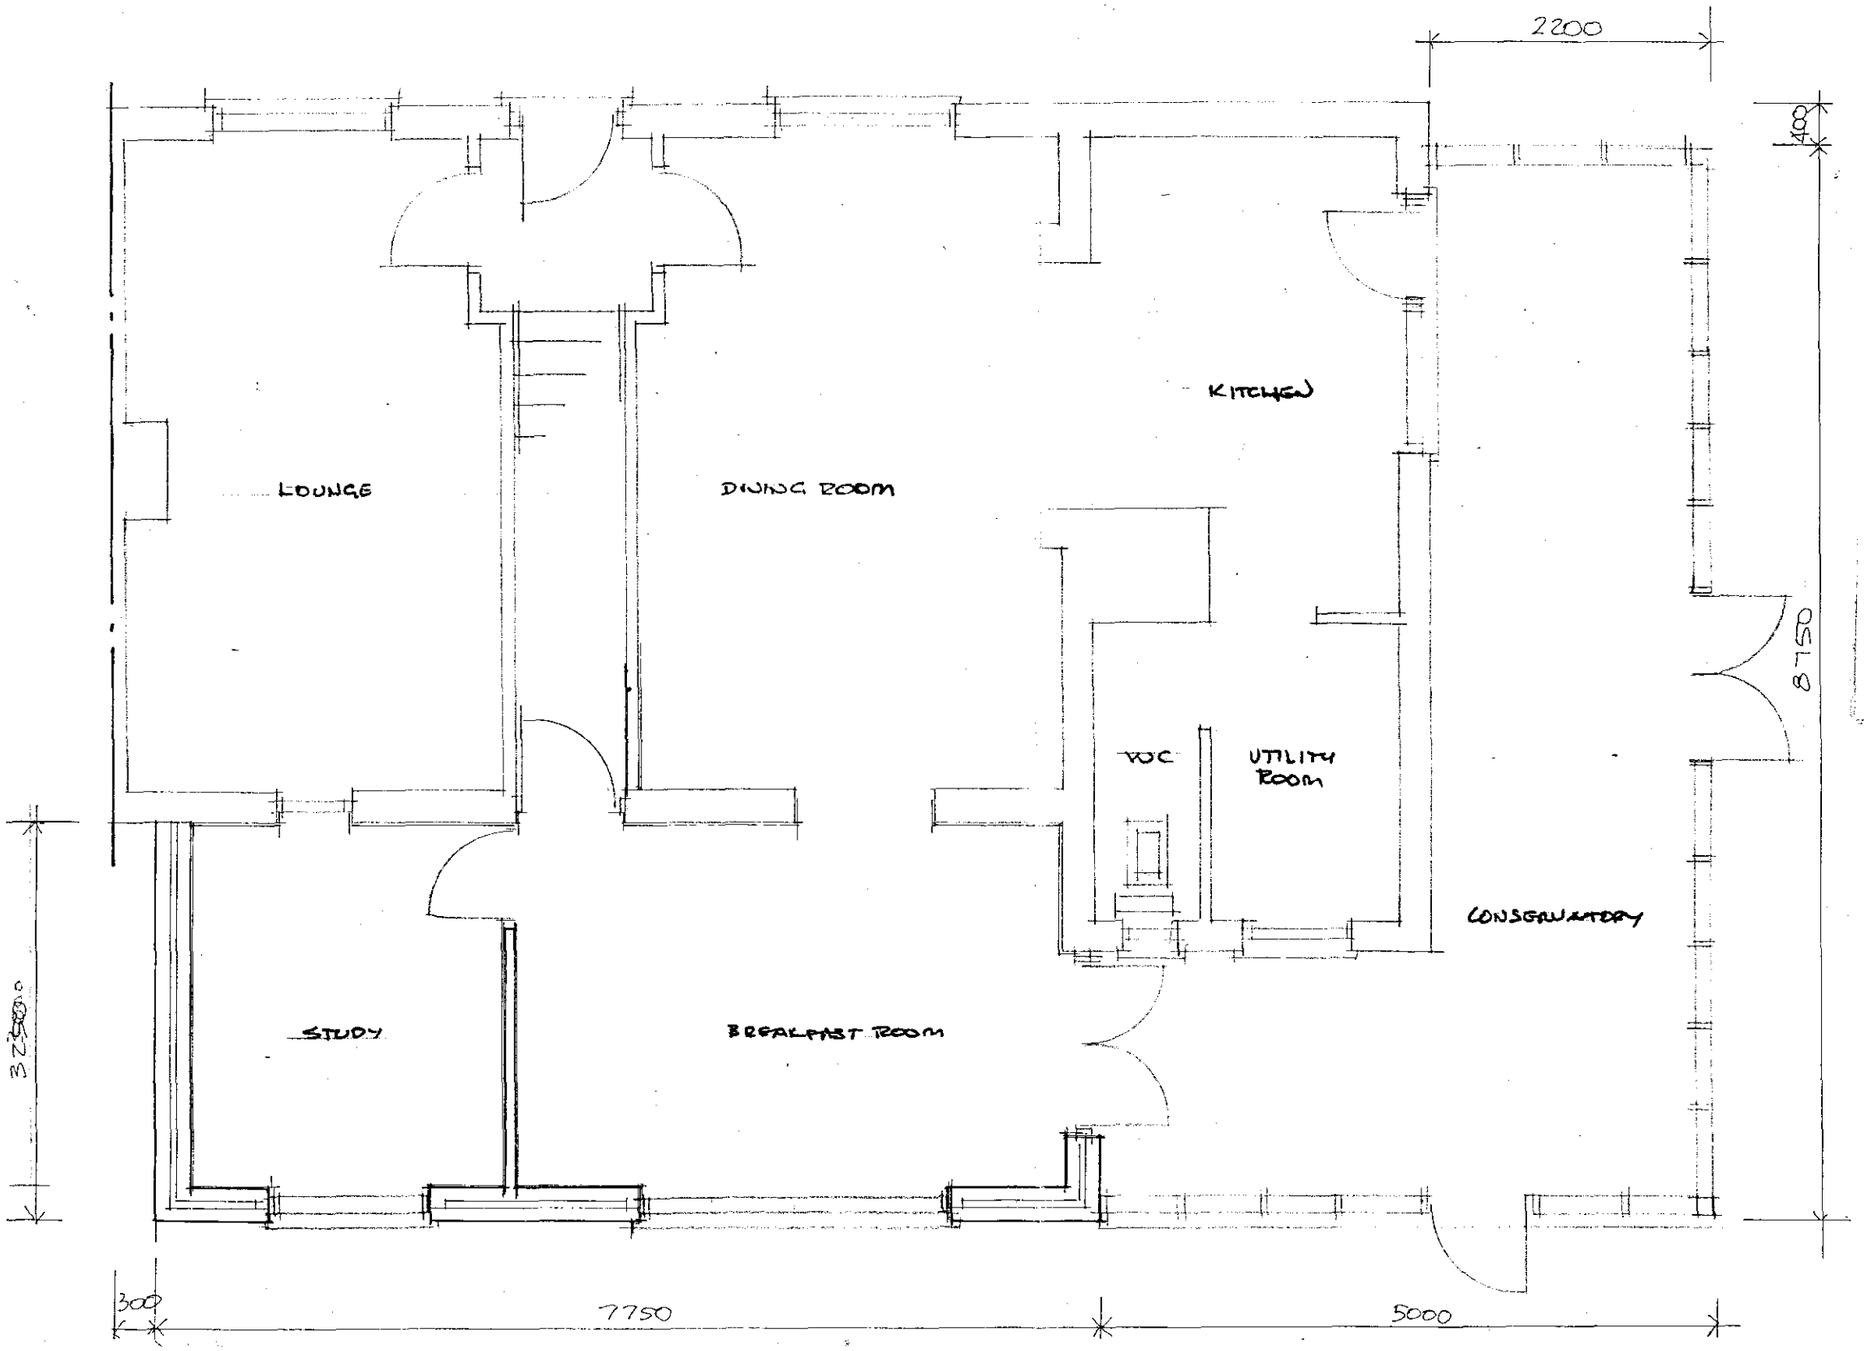


Development
17 AUG 2004
Ref: 1107/04

Proposed Rear Extension & Conservatory At Eardley Grange Farm Cottage Speechley Drove Newborough

Drg. No. 3216 /02
Scale. 1:50
Date. June 2004

B. Shemeld
Building Design & Structural Consultant
264 Eastfield Rd

DETERMINED PLAN