
NOTES
All dimensions must be checked on site and not scaled from this drawing.

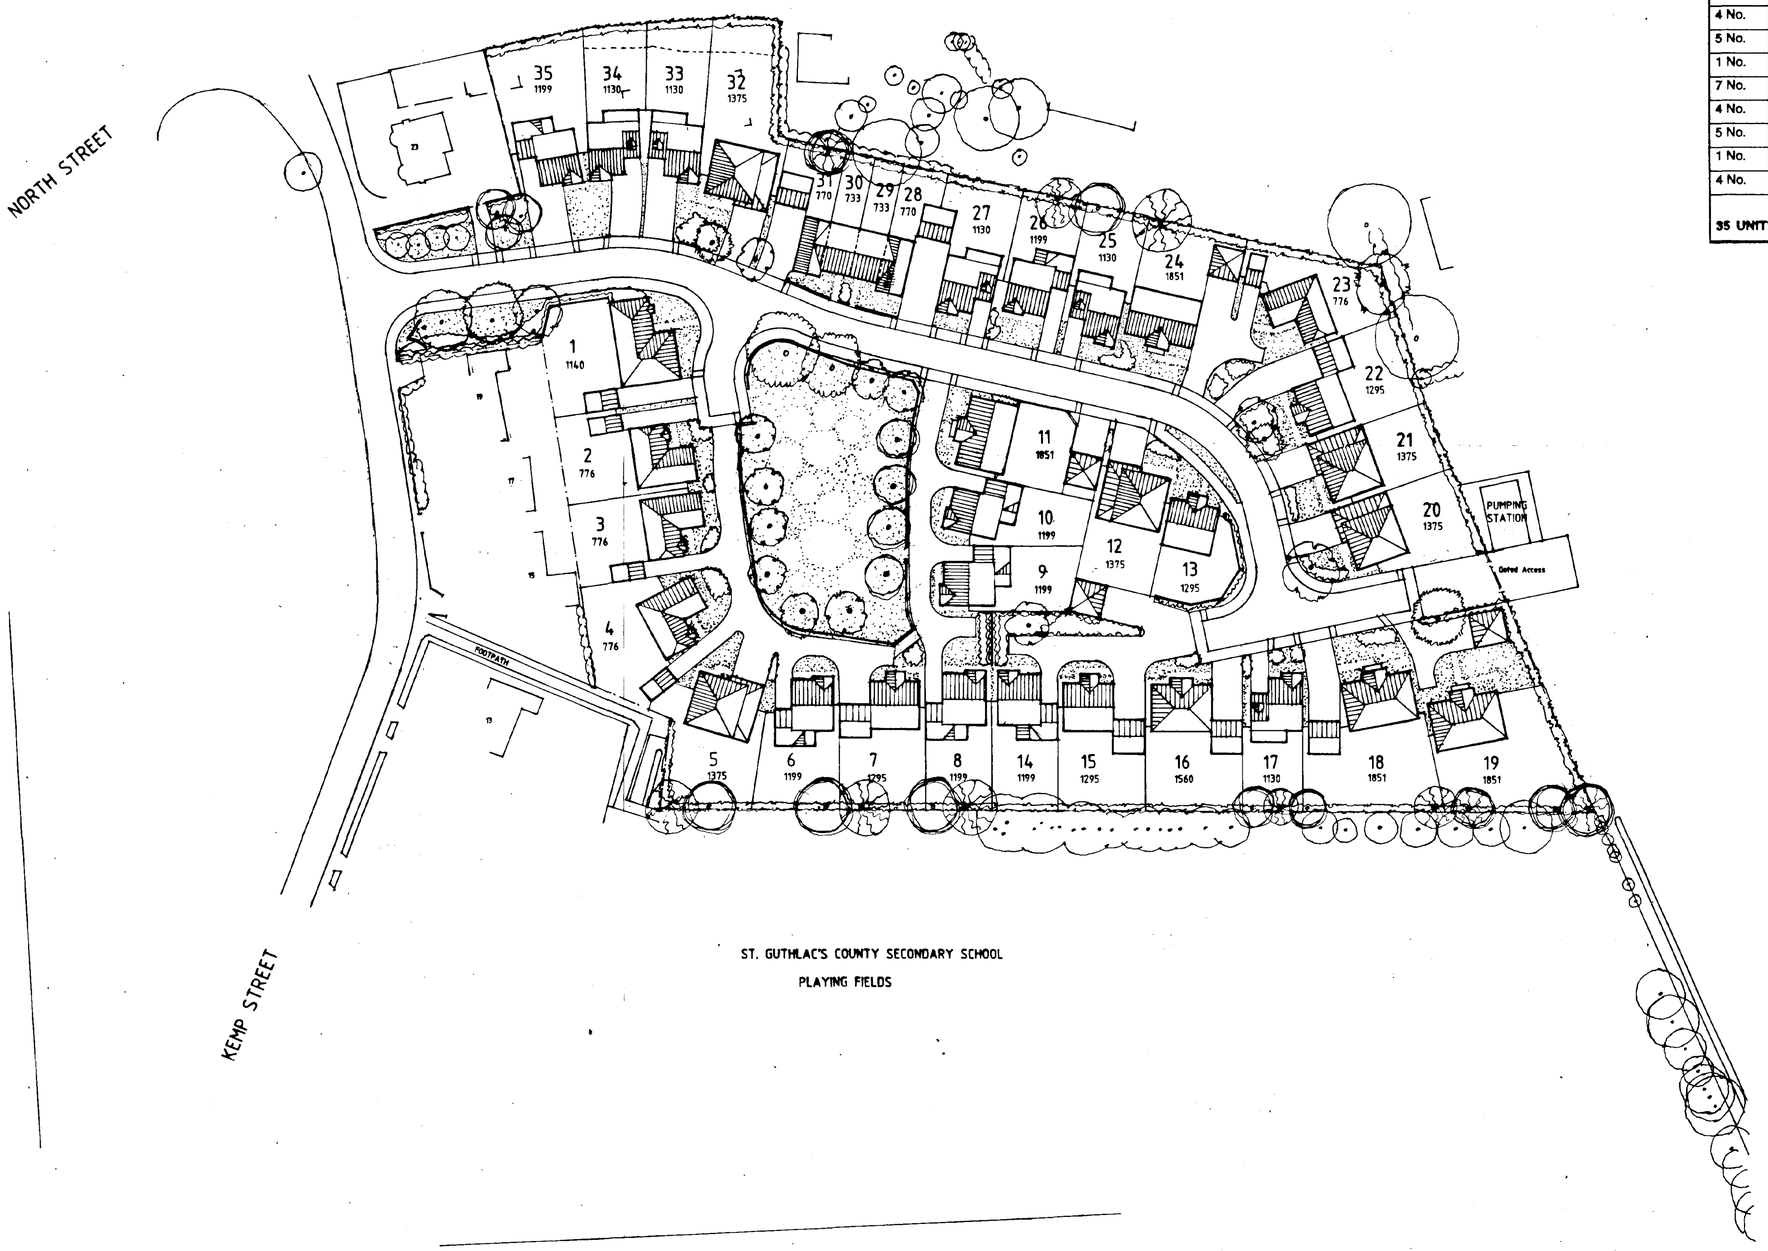

SCHEDULE			
2 No.	733	HOUSES	1466
2 No.	770	HOUSES	1540
4 No.	776	BUNGALOWS	3104
5 No.	1130	HOUSES	5650
1 No.	1140	BUNGALOWS	1140
7 No.	1199	HOUSES	8393
4 No.	1295	HOUSES	5180
5 No.	1375	HOUSES	6875
1 No.	1560	HOUSES	1560
4 No.	1851	HOUSES	7404
35 UNITS TOTAL			**= 42, 312 SQ.FT.**

N

DETERMINED PLAN

RECEIVED
THE COUNCIL OF THE DISTRICT OF SOUTH LAKELAND
-4 NOV 1999
Ref: 11/4/99

C	18 8 99	Roof shading revised
B	12-8-99	Drawing redrawn to client & L.A. comments
	Date	Revisions

© copyright

.hester.
ARCHITECTS

OLD POST OFFICE
COOKLEY GREEN
HENLEY ON THAMES
OXFORDSHIRE
RG9 6EN
TEL: 01491 - 642 351
FAX: 01491 - 642 350
E-M: hester@lineone.net

Client
ABBEY DEVELOPMENTS LTD.

Job Title
KEMP STREET, CROWLAND
Scheme 5
for
ABBEY NEW HOMES

Drawing Title
GENERAL LAYOUT PLAN

Scale
1 : 500

Date
12-8-99

Drawn by
HV

Drg No.
9906-05

Rev.
C