




VISUAL SCALE 1:50 @ a3

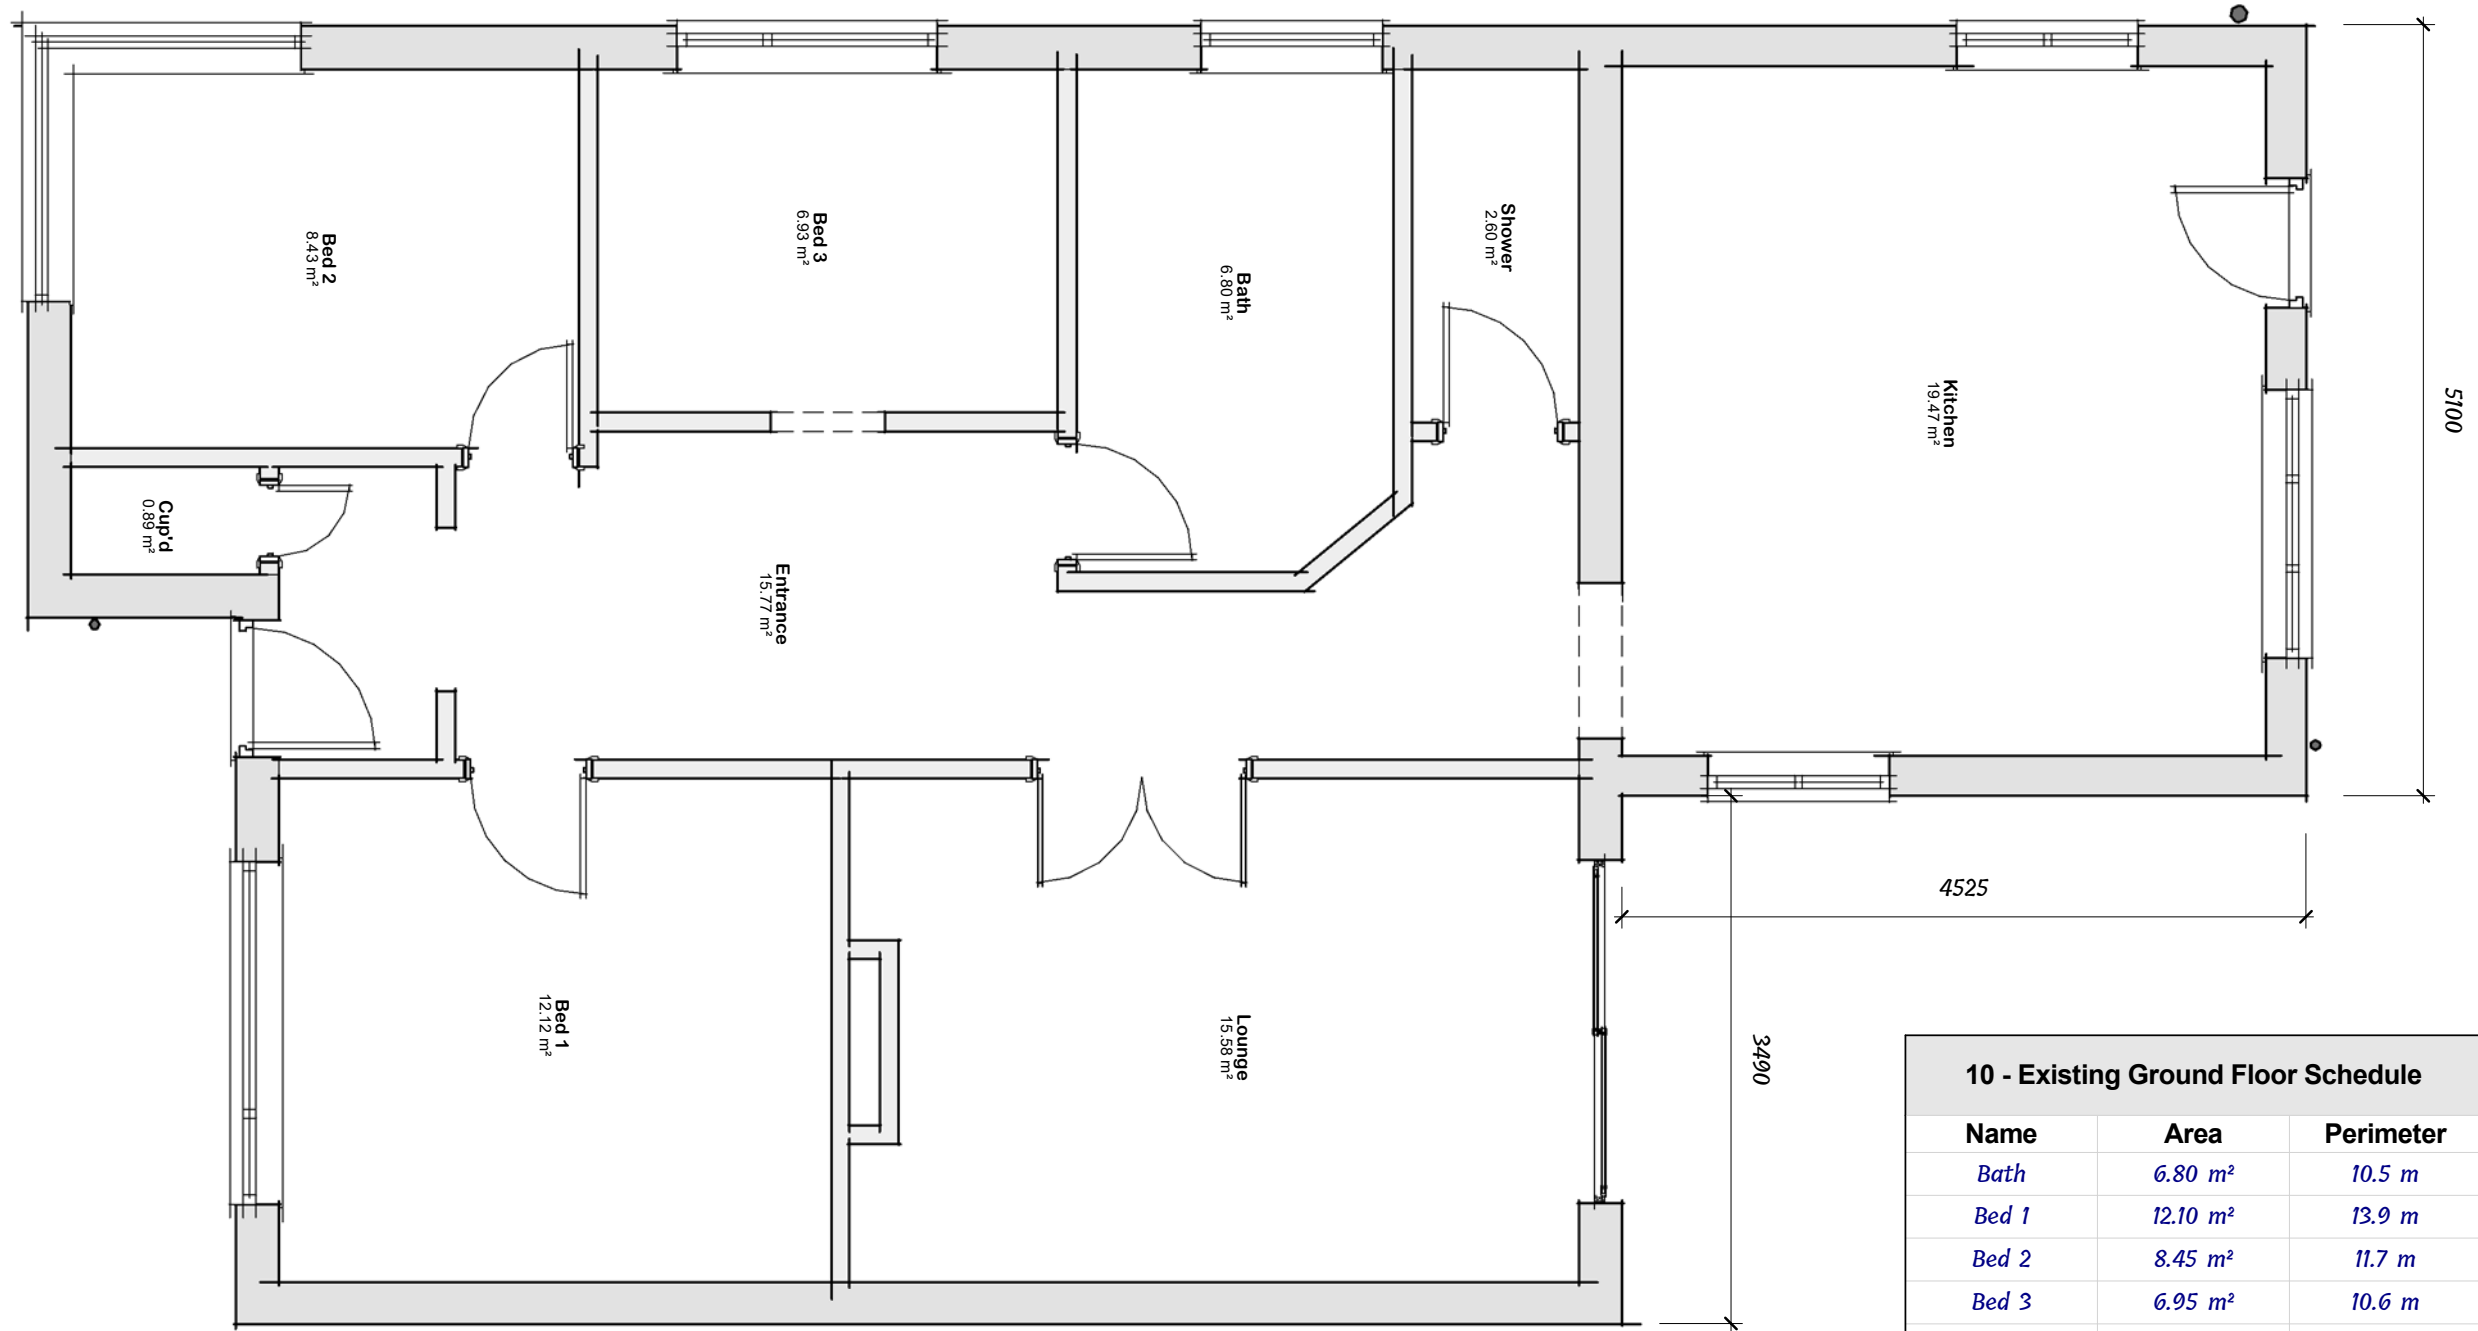

10 - Existing Ground Floor Schedule		
Name	Area	Perimeter
Bath	6.80 m²	10.5 m
Bed 1	12.10 m²	13.9 m
Bed 2	8.45 m²	11.7 m
Bed 3	6.95 m²	10.6 m
Cup'd	0.90 m²	3.9 m
Entrance	15.75 m²	24.9 m
Kitchen	19.45 m²	17.7 m
Lounge	15.60 m²	16.9 m
Shower	2.60 m²	6.9 m
Grand total: 9	88.60 m²	117.1 m