




VISUAL SCALE 1:50 @ a3

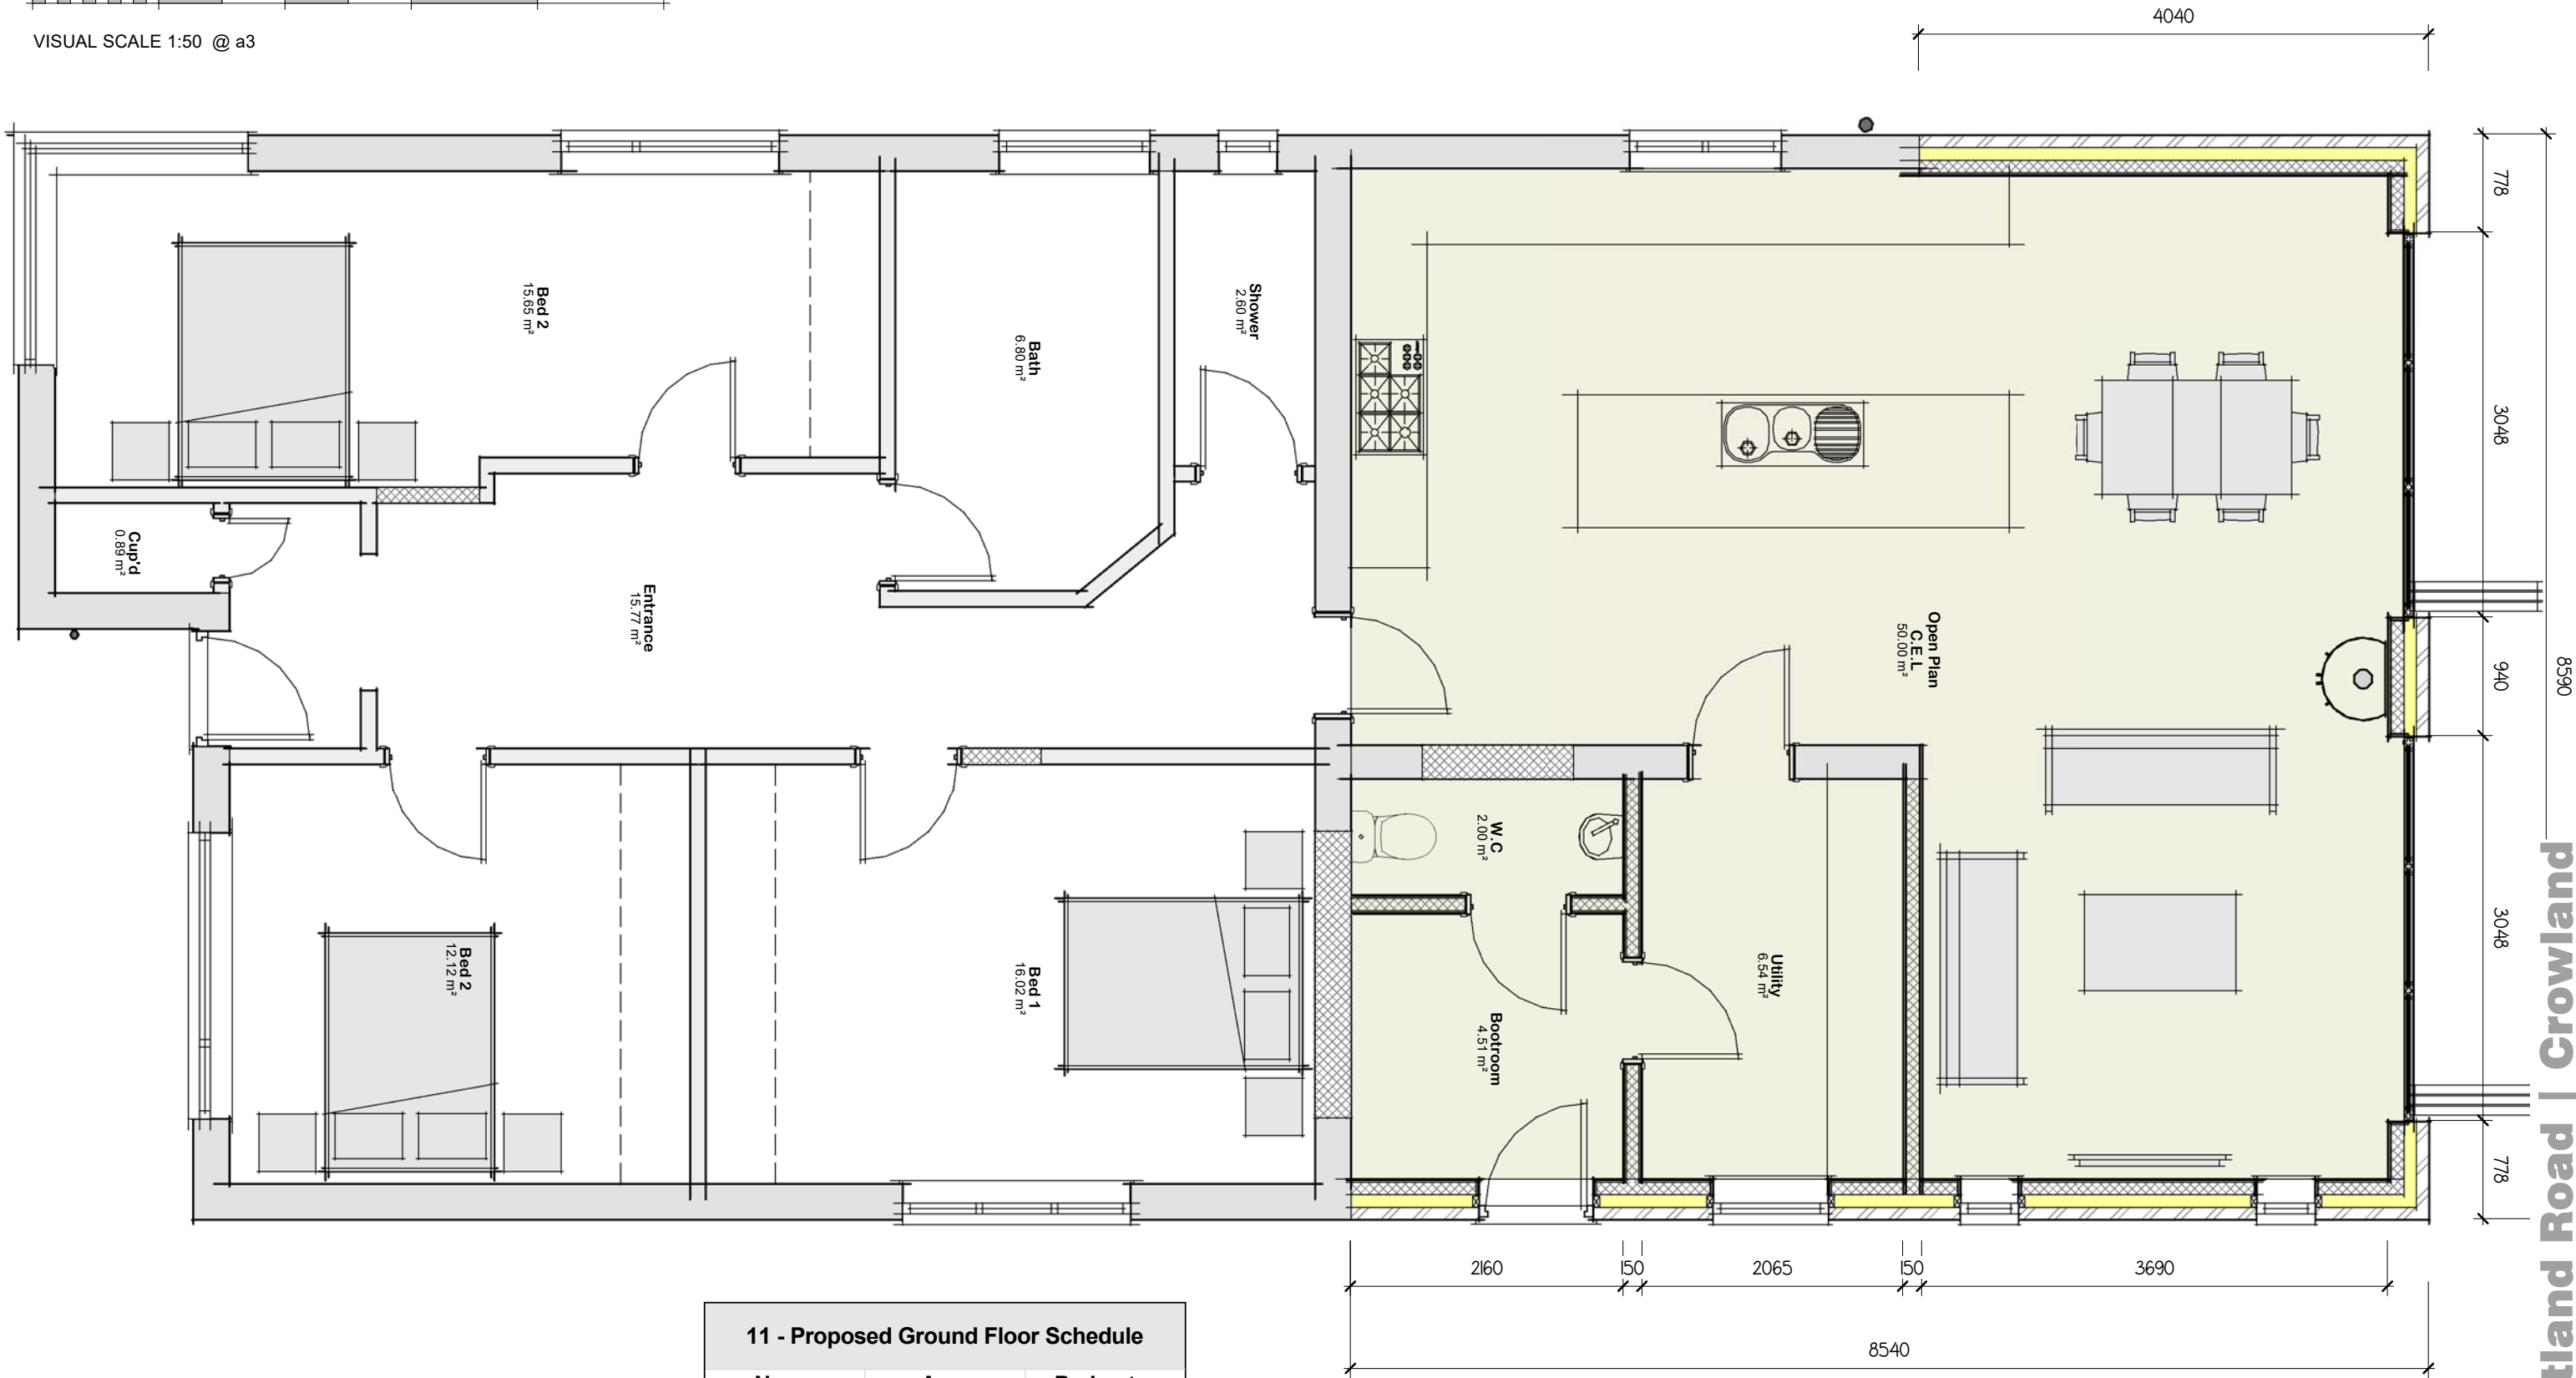

11 - Proposed Ground Floor Schedule		
Name	Area	Perimeter
Bed 1	16.00 m²	16.3 m
Bed 2	15.65 m²	18.1 m
Bed 2	12.10 m²	13.9 m
Bootroom	4.50 m²	8.5 m
Open Plan C.E.L	50.00 m²	32.5 m
Utility	6.55 m²	10.5 m
W.C	2.00 m²	6.2 m
Grand total: 7	106.85 m²	105.9 m

Proposed Floor Layout

Drg No

2944 / 06 rev A



65 Postland Road | Crowland