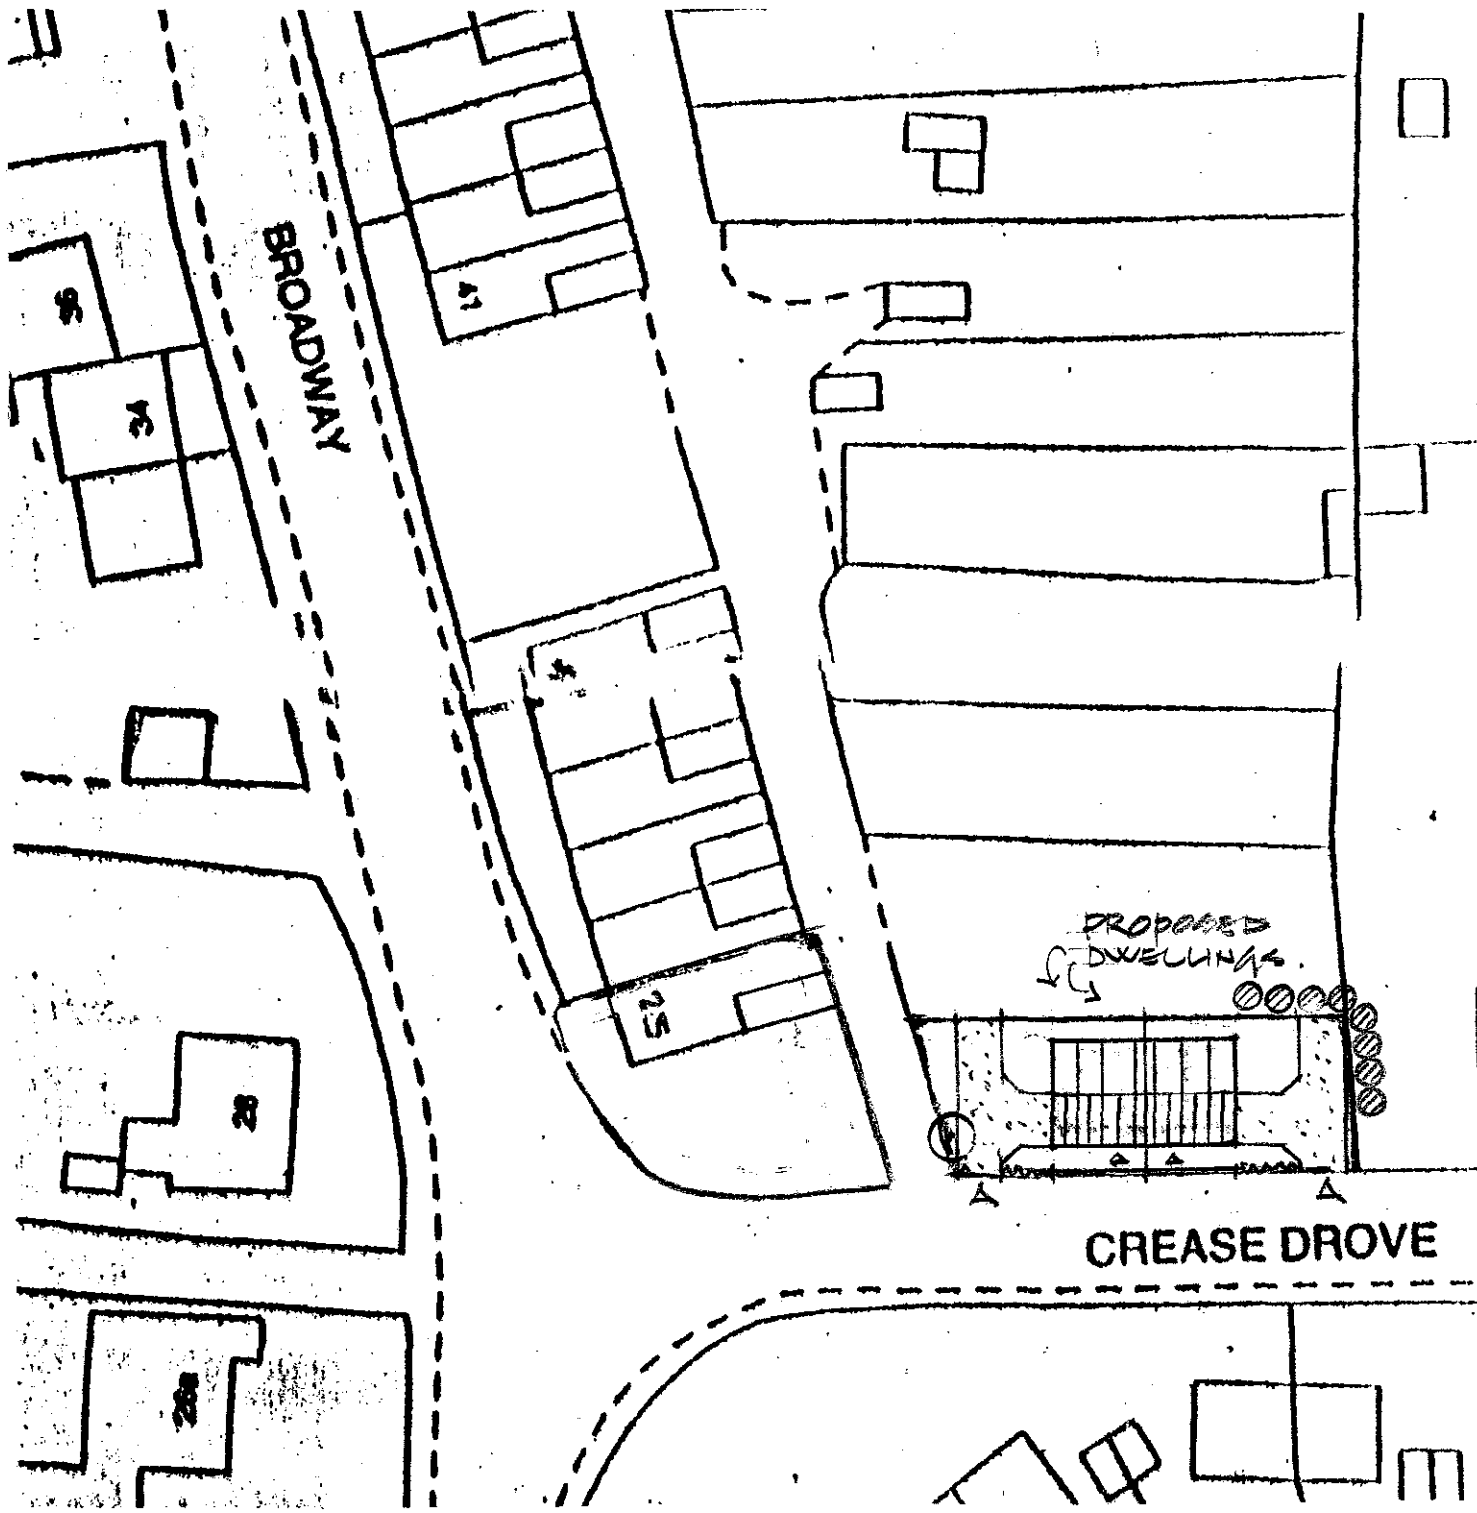

SITE PLAN : 1/500 approx.

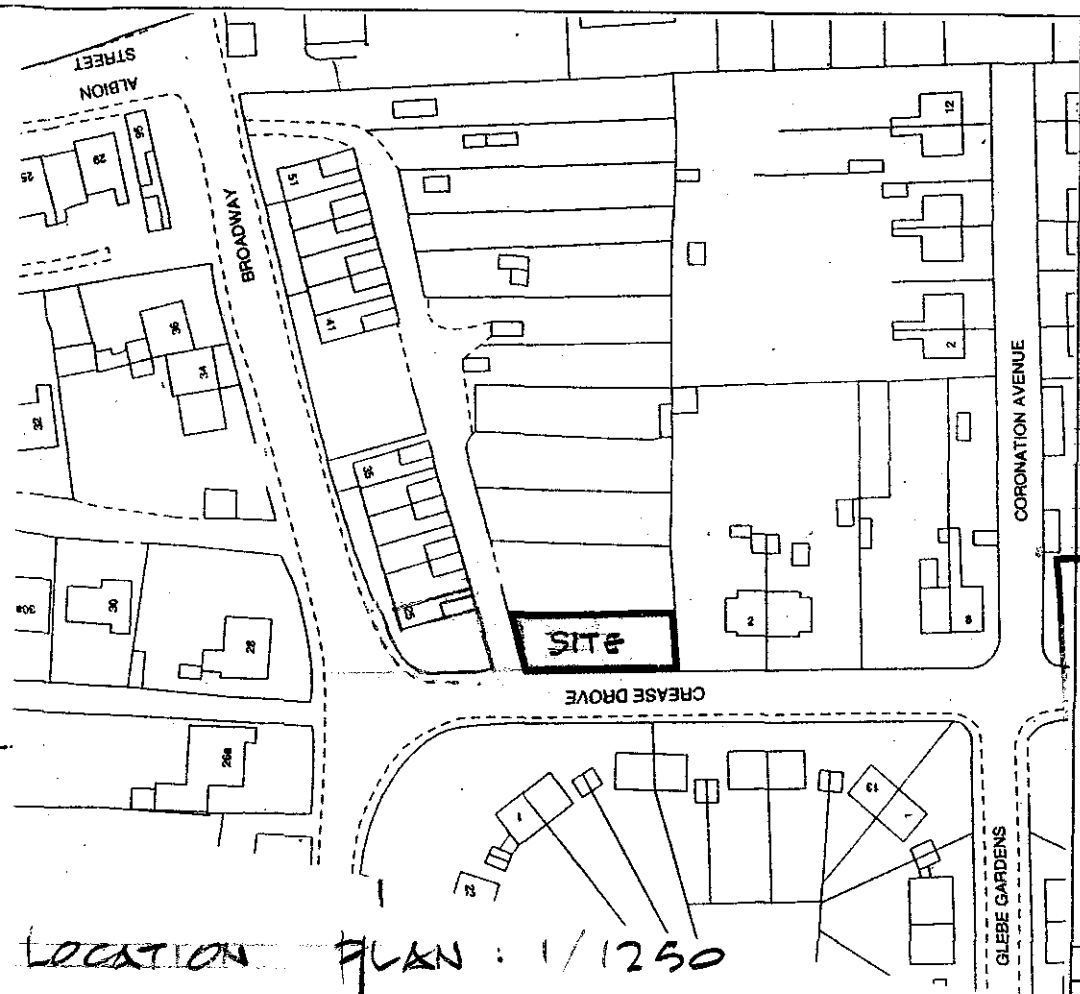

LOCATION PLAN : 1/1250

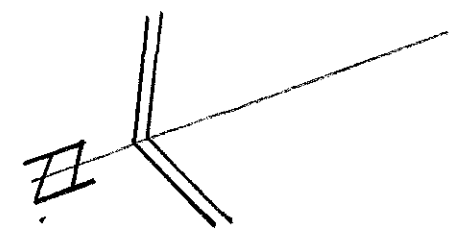

DETERMINED PLAN

© Copyright. All Rights Reserved.
This drawing must not be reproduced without permision.
DO NOT SCALE.
The Contractor is responsible for checking all dimensions.

Notes

final scheme layout subject to a detailed site survey and all Local Authority approvals.

CAR STANDING / TURNING SPACE

VEHICULAR ACCESS

SHOP

Planning

10 OCT

111102

date	revision

ACCENT & WILKINSON
ARCHITECTS+LANDSCAPE ARCHITECTS
TOWN PLANNERS+CONSERVATIONISTS
Malborne House, 1 Benyon Grove, Herlington, Orton Malborne, Peterborough PE2 5ZJ
Telephone: 01733 236666 Fax: 01733 236591
E-Mail: accent-wilkinson@lineone.net

project

PROPOSED DEVELOPMENT
2 nr DWELLINGS
CREASE DROVE
CROWLAND
for
MR L BOSWORTH

drawing title

SCHEME PROPOSALS

SKETCH PLANS
AS PROPOSED

SITE PLANS.

scale	@	date
AS plan.	A3	Aug 2002

project number / drawing number

67202/101-02

revision

© Copyright. All Rights Reserved.
This drawing must not be reproduced without permission.
DO NOT SCALE.
The Contractor is responsible for checking all dimensions.

Notes

final scheme layout subject to a detailed site survey and all Local Authority approvals.

INTERLOCKING CONCRETE ROOF TILES
TYPE & COLOUR TO BE APPROVED

VELUX ROOF WINDOW

BLACK UPVC RAINWATER GOODS
STAINED FASCIA & SOFFIT

FACING BRICKS
TYPE & COLOUR TO BE APPROVED

DECORATIVE GLASS BRICK PANEL

WHITE UPVC FRAMED WINDOWS AND DOORS
- DOUBLE GLAZED

all materials subject to approval by Planning Officer

landscaping scheme subject to approval by Planning Officer.

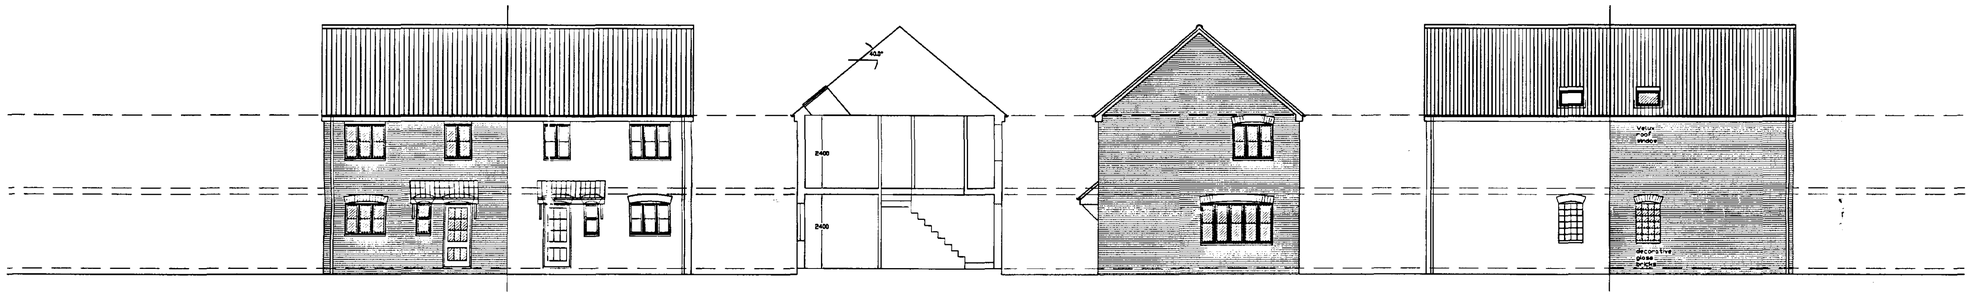

FRONT ELEVATION (WEST)
to Crease Drove

TYPICAL CROSS SECTION

SIDE ELEVATION (SOUTH)
SIDE ELEVATION (NORTH) - Handed

REAR ELEVATION (EAST)

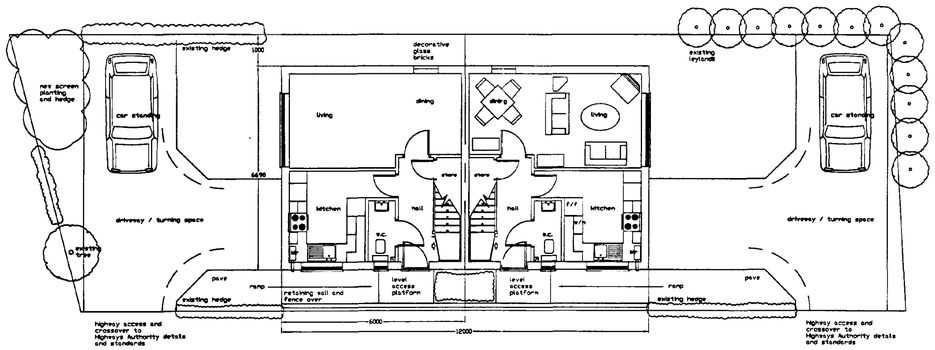

GROUND FLOOR PLAN

Internal doorsets to Hall and Landing to be 30 min fire resisting including smoke seals and self closing

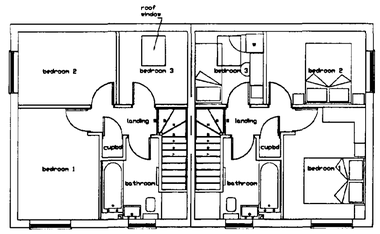

FIRST FLOOR PLAN

	date	revision

ACCENT & WILKINSON
ARCHITECTS • LANDSCAPE ARCHITECTS
TOWN PLANNERS • CONSERVATIONISTS
Malborne House, 1 Benyon Grove, Herlington, Orton Malborne, Peterborough PE2 5ZJ
Telephone: 01733 236666 Fax: 01733 236591
E-mail: accent-wilkinson@lineone.net

project

PROPOSED DEVELOPMENT
2 nr DWELLINGS
CREASE DROVE
CROWLAND
for
MR L BOSWORTH

PLAN
SHI
Planning & Development
10 OCT 2002
Ref 1171/02

drawing title

SCHEME PROPOSALS

PLANS & ELEVATIONS
AS PROPOSED

scale		date
1 : 100	@ A1	Sept 2002

project number / drawing number

67202 / 101-01

revision