
35 peterborough road

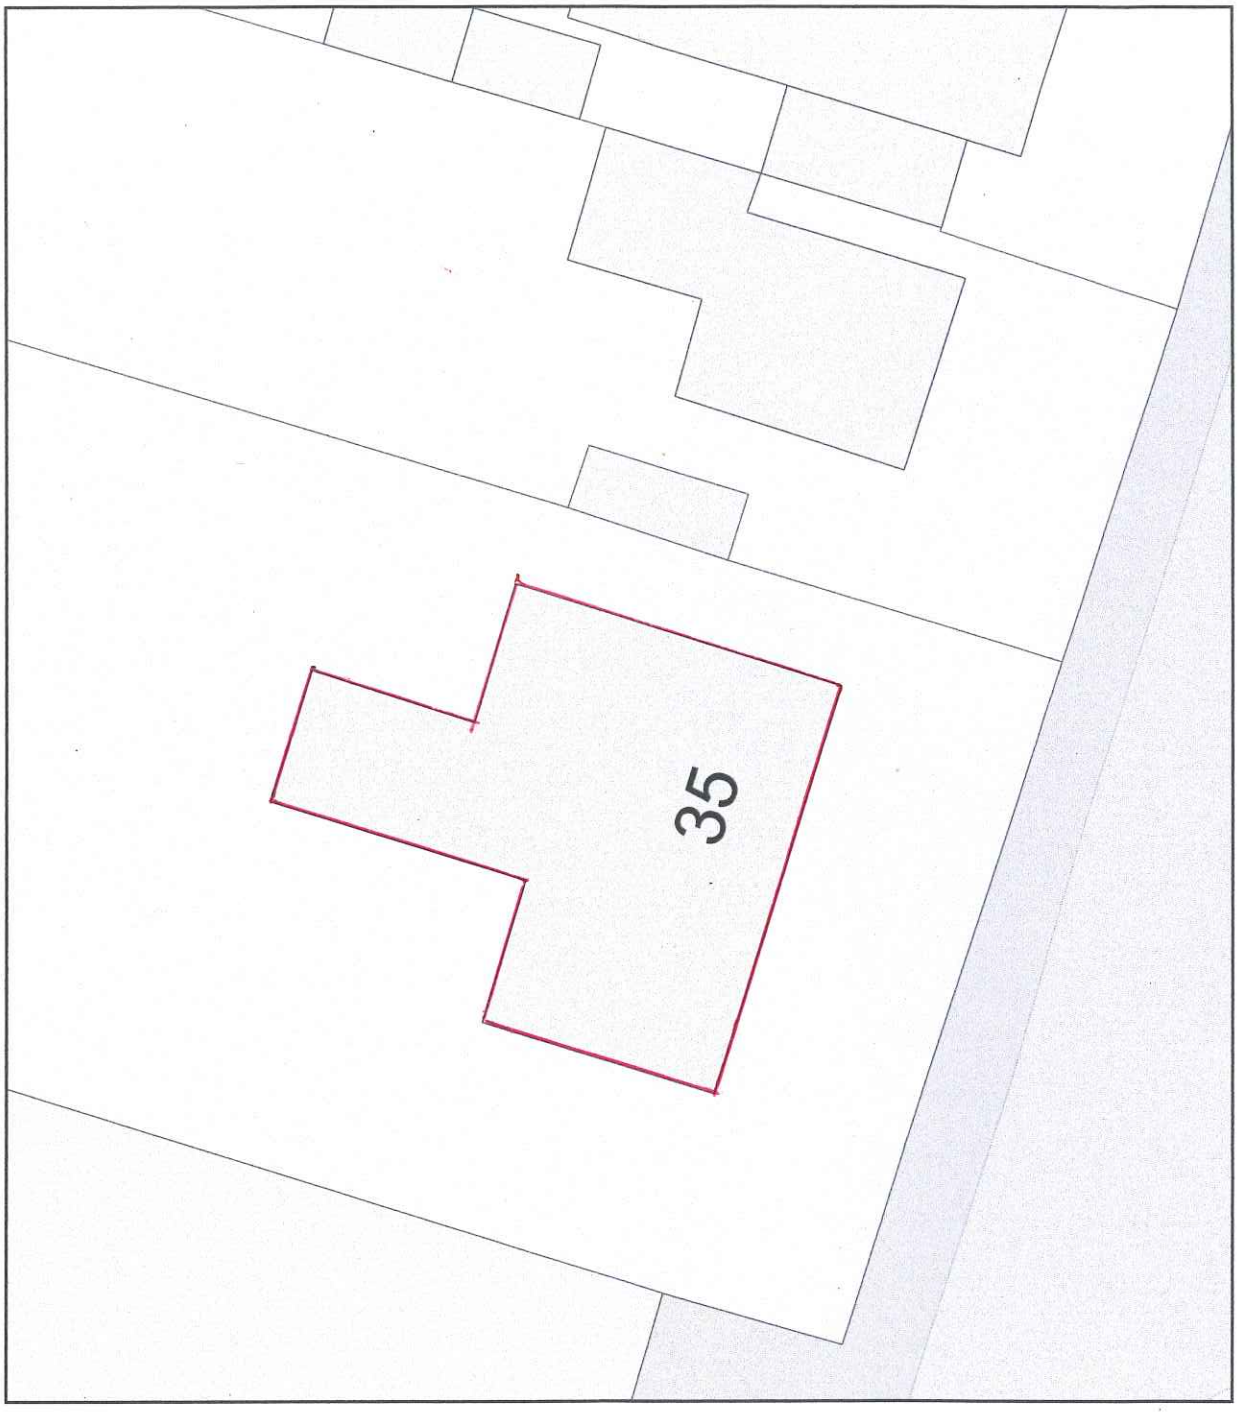

0 10
Metres

N

ReQuestaPlan

Plan Produced for: W Adams

Date Produced: 25 Oct 2021

Plan Reference Number: TQRQM21298111117274

Scale: 1:200 @ A4

© Crown copyright and database rights 2021 OS 100042766