
35 peterborough road - Location Plan

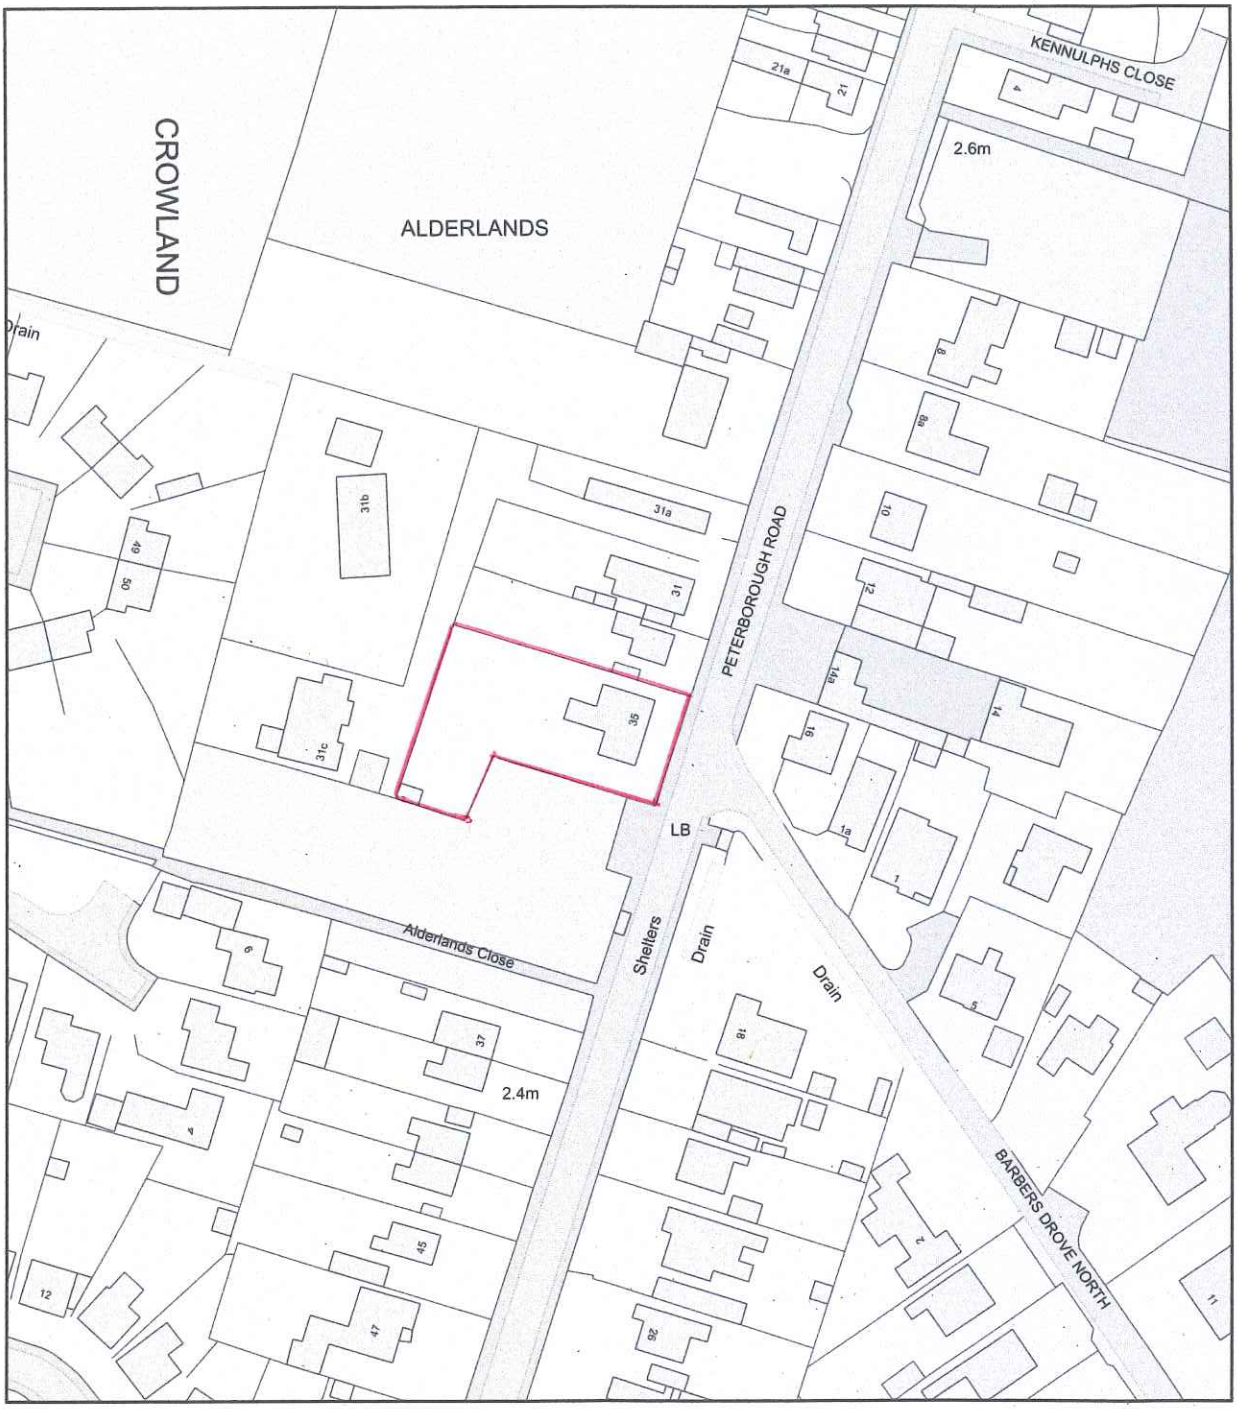

0 50
Metres

N

ReQuestaPlan

Plan Produced for: W Adams

Date Produced: 25 Oct 2021

Plan Reference Number: TQRQM21298114632079

Scale: 1:1250 @ A4

© Crown copyright and database rights 2021 OS 100042766