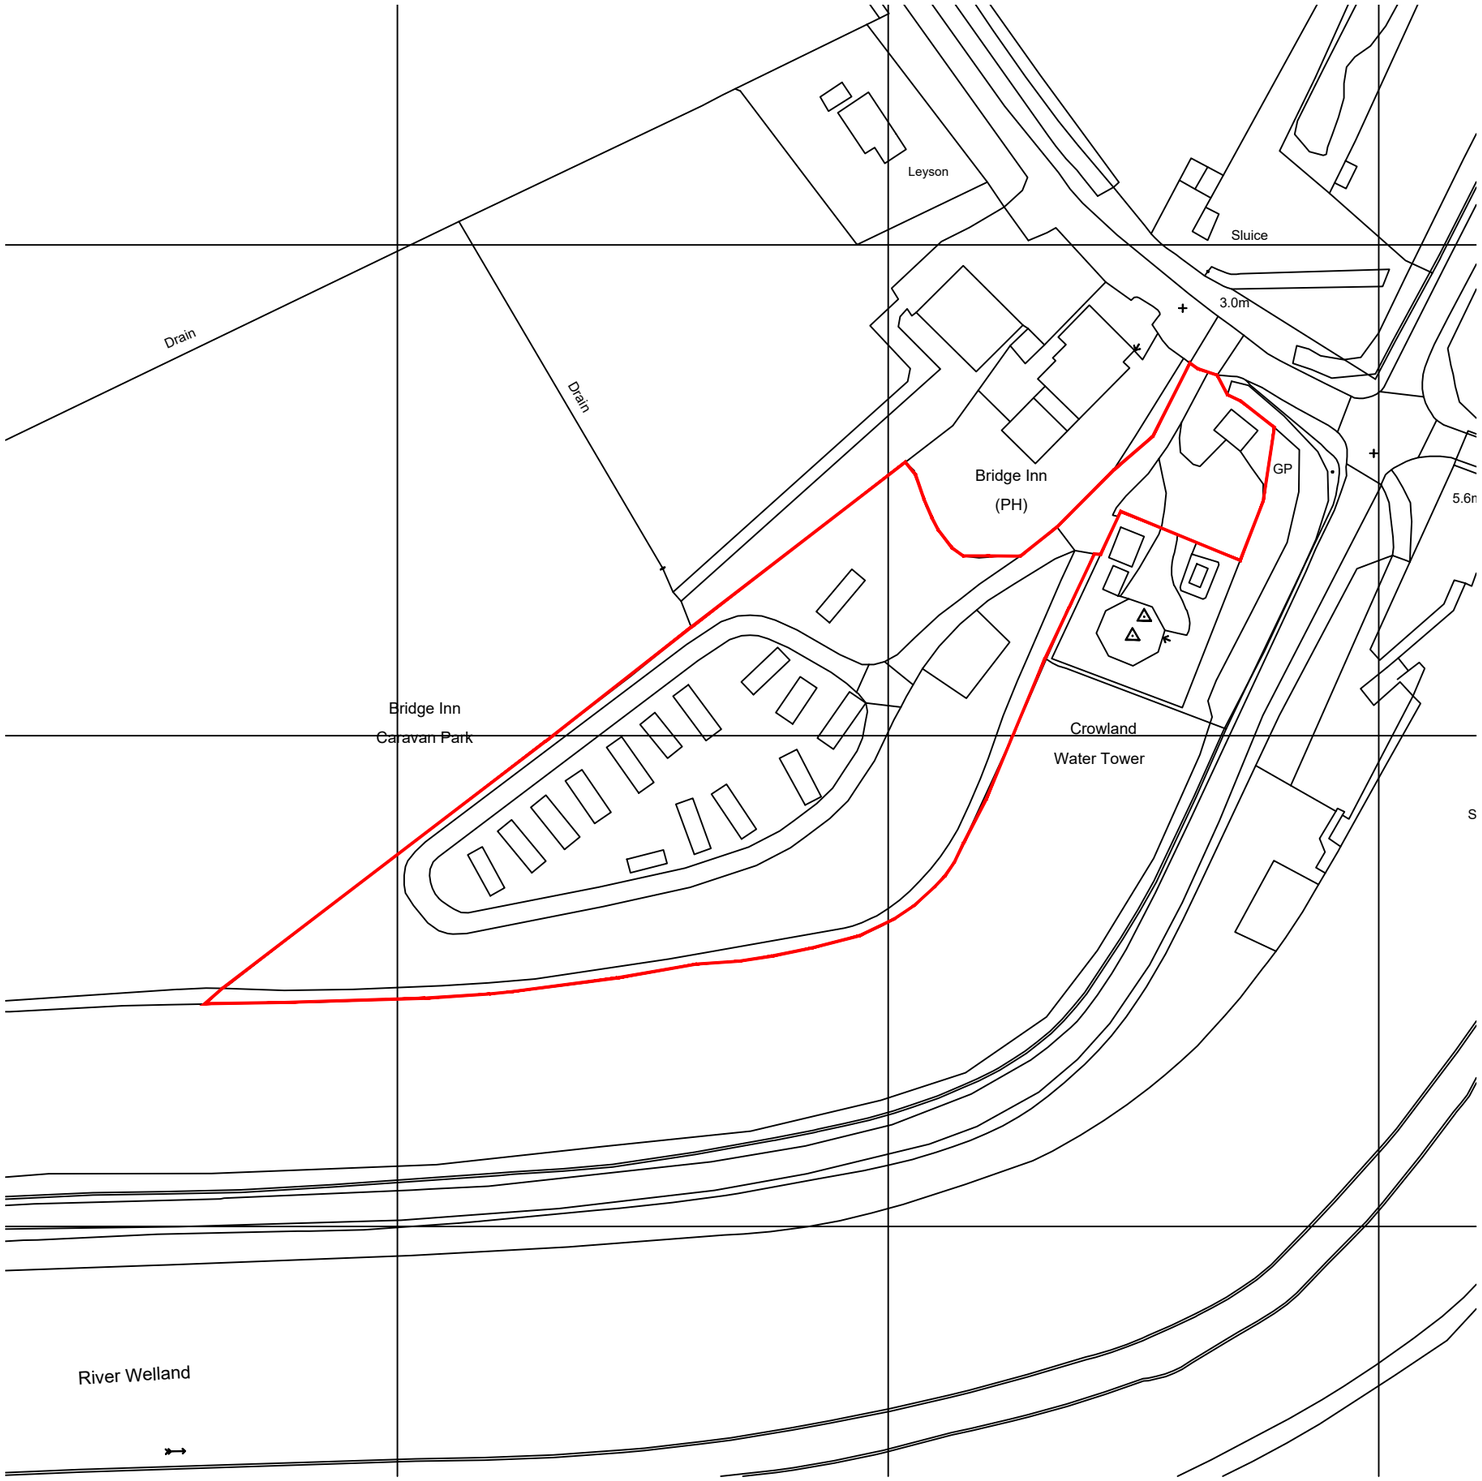


LOCATION PLAN

SCALE 1:1250

© Copyright of Libre Solutions (Trading Name of Lord Residential Limited)

The drawing has been created on behalf of the client and is issued on condition that it is not used by, reproduced or distributed to any unauthorised persons, in whole or in part, without the prior consent in writing of the copyright owner (Libre Solutions).

With exception of planning application purposes, users shall not scale from drawings. All Dimensions supplied are in mm unless otherwise specified. All dimensions are to be checked on site prior to works commencing.

All works commenced prior to planning consent and building regulations approval is at contractors/clients own risk.

N
W E
S

Metres

0 50

1:1250 SCALE BAR

Rev	Date	By	Description	Chk'd

PLANNING APPLICATION

LIBRE SOLUTIONS

SCAN WITH YOUR PHONE TO GET IN TOUCH

client: Mr J O'Connor

site: Bridge Inn Caravan Park
Common Drove, Crowland
Spalding, PE6 0HJ

project: Variation of Condition for 5 Caravan Units

drawing: Location Plan

scale: 1:1250 drawn by: CPB

date: 18.12.2023 checked: BL

drawing no: LS.0042.202 revision: - A3