
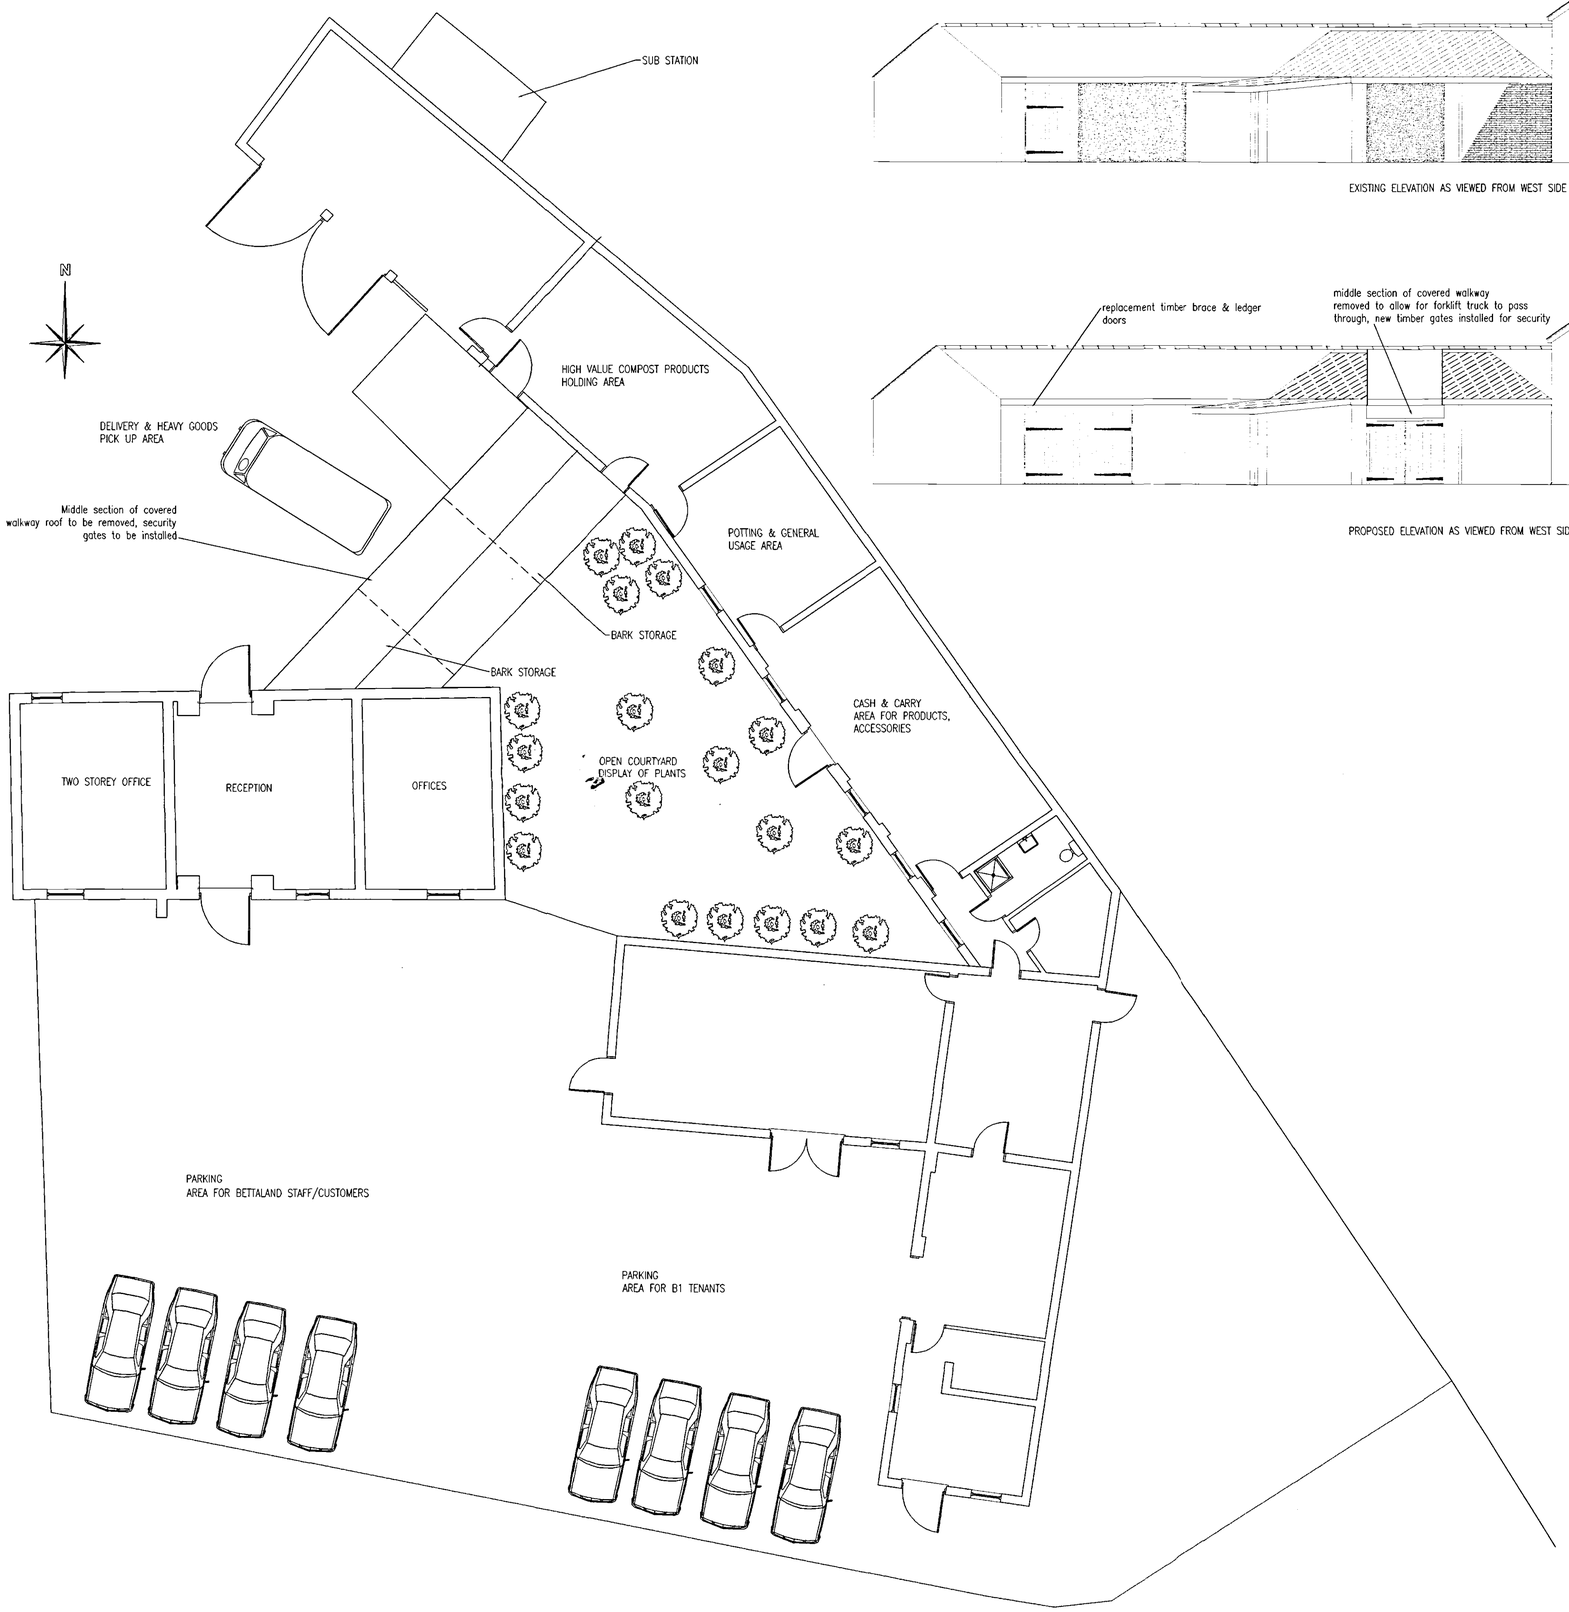
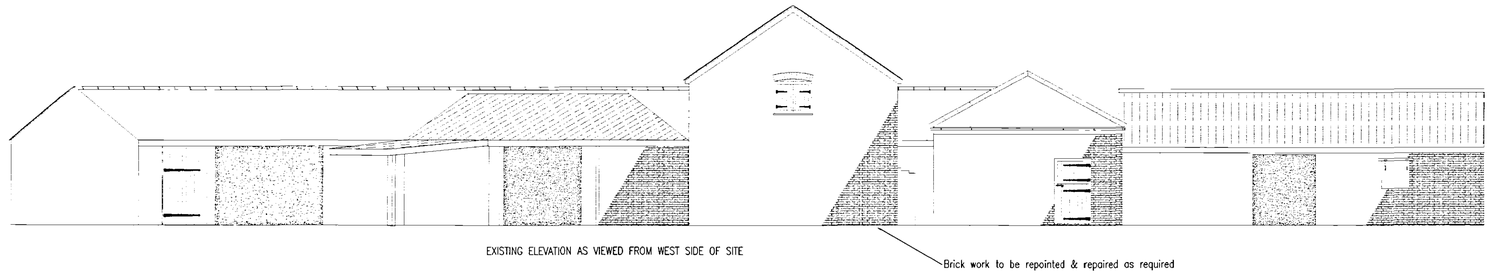



EXISTING ELEVATION AS VIEWED FROM WEST SIDE OF SITE

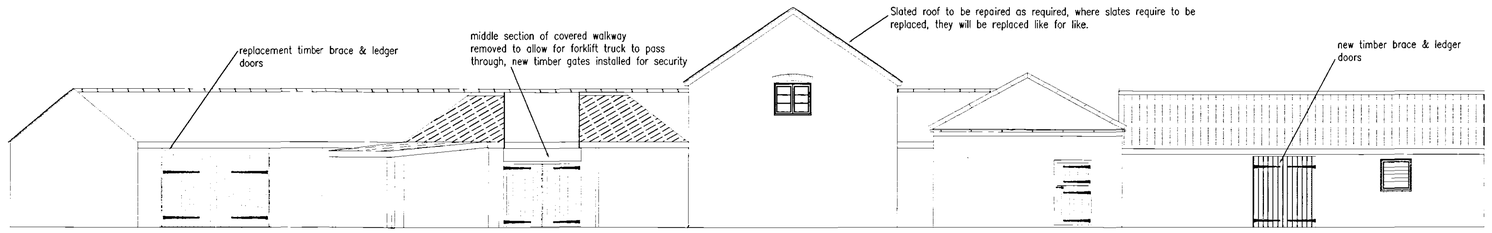


PROPOSED ELEVATION AS VIEWED FROM WEST SIDE OF SITE

1125/08

DETERMINED PLAN

| Ref: | Revision: | Date: |
|---|---|---|
| | | |


WENMAN BUILDING DESIGN Ltd.
2 Austendyke Road
Weston Hills
Spalding
Lincs. PE12 6BX
Tel/Fax 01775 724171
Mobile 0784 1718457
enquiries@wenmanbuildingdesign.co.uk


Project:
PROPOSED CHANGE OF USE OF REDUNDANT FARM BUILDINGS TO OFFICE AND B1 USE

Client:
BETTALAND PRODUCTS
DECOY FARM
POSTLAND ROAD
CROWLAND
LINCS.

DRAWING:
ALTERATIONS TO COVERED WALKWAY
EXISTING ELEVATION VIEWED FROM WEST
PROPOSED ELEVATION VIEWED FROM WEST
BLOCK PLAN

| DRAWING N°: | DATE: |
|---|---|
| WEN/1263/08/00 | OCTOBER 2008 |
| DRAWN BY: | SCALES: |
| RW | 1:100 1:500 |


COPIES OF THESE DRWGS. MUST NOT BE TAKEN, TRACED OR ALTERED FOR ANY PURPOSE OTHER THAN THAT FOR WHICH THEY ARE ISSUED WITHOUT WRITTEN PERMISSION OF WENMAN BUILDING DESIGN. THESE SERVICES ARE PROVIDED ONLY FOR THE PURPOSE OF OBTAINING PLANNING OR BUILDING REGULATIONS APPROVAL AND DO NOT CONTAIN A FULL SPECIFICATION FOR THE PROPOSED WORKS AND MUST NOT BE USED AS A CONTRACT DOCUMENT ALONE.
THE PROPOSED WORK WILL NOT BE SUPERVISED/INSPECTED BY WENMAN BUILDING DESIGN (unless agreed otherwise in writing by the parties) UNLESS IT IS THE CLIENTS RESPONSIBILITY TO APPOINT AN INSPECTOR TO ENSURE THAT THE WORKS ARE CARRIED OUT IN ACCORDANCE WITH THE DRAWINGS. IT IS ALSO THE CLIENTS RESPONSIBILITY TO ENSURE THAT THE CONTRACTOR IS AWARE OF ALL RELEVANT MATTERS ON THE DRAWINGS. THE FACT THAT MATTERS ARE NOT MENTIONED DOES NOT ALLOW/RELIEVE THE BUILDER/CONTRACTOR FROM RESPONSIBILITY OF NON-COMPLIANCE IN CARRYING OUT THE WORK. ALL WORKS AND MATERIALS TO BE FITTED AND INSTALLED TO THE MANUFACTURERS INSTRUCTIONS AND COMPLY WITH THE MANDALS AND APPROVED DOCUMENTS OF THE BUILDING REGULATIONS AND CURRENT HVAC TECHNICAL RECOMMENDATIONS, CODES OF PRACTICE, BRITISH STANDARDS OR EUROPEAN CODE etc. ALL MEASUREMENTS ON THIS DRAWING ARE NOT TO BE SCALED FOR CONSTRUCTION/ORDERING PURPOSES. ALL DIMENSIONS FOR SETTING OUT OF THE WORKS AS SHOWN ON THE DRAWING TO BE CHECKED BY THE BUILDER/CONTRACTOR PRIOR TO THE COMMENCEMENT OF WORK AND ANY DISCREPANCIES REPORTED IMMEDIATELY. WHERE APPLICABLE DIMENSIONS SHOWN ARE EITHER THE OUTSIDE/INSIDE OF bwk OR brickwork AND NOT FINISHED REVEALS. IT IS RECOMMENDED THAT A SITE SURVEY IS UNDERTAKEN PRIOR TO COMMENCEMENT OF WORKS. THE ACTUAL POSITIONING OF EXISTING SERVICES PIPES, ELECTRICAL CABLES etc. ARE NOT IDENTIALLY SHOWN. THE ACTUAL POSITIONING OF APPARATUS MUST BE ESTABLISHED BY THE BUILDER/CONTRACTOR PRIOR TO COMMENCEMENT OF WORK AND REPOSITIONED TO SUIT THE INDIVIDUAL SERVICE SUPPLIERS INSTALLATION RECOMMENDATIONS.

HEALTH & SAFETY
The client is to ensure that the appointed contractor is familiar with and complies with Health & Safety for Building Sites and Work Places.