
All work to be undertaken in accordance with any planning approvals, building regulations approvals and party wall awards, if applicable. Any work undertaken before approval is granted, before conditions are discharged or party wall agreements issued, is at your own risk.

All materials to be used in accordance with the manufacturer's instructions and the appropriate British Standards.


Workmanship shall comply with the appropriate British Standard. Work that does not comply shall be removed and completed again at the contractor's cost.

Planning application drawings must NOT be used for construction purposes. This drawing is copyright and may not be altered, traced, copied, photographed or used for any purpose other than for which it is issued without written permission from the copyright holder.


The contractor shall undertake all works in accordance with the CDM Regulations, produce construction phase plans, and notify the HSE where appropriate. This applies to all projects including domestic extensions.

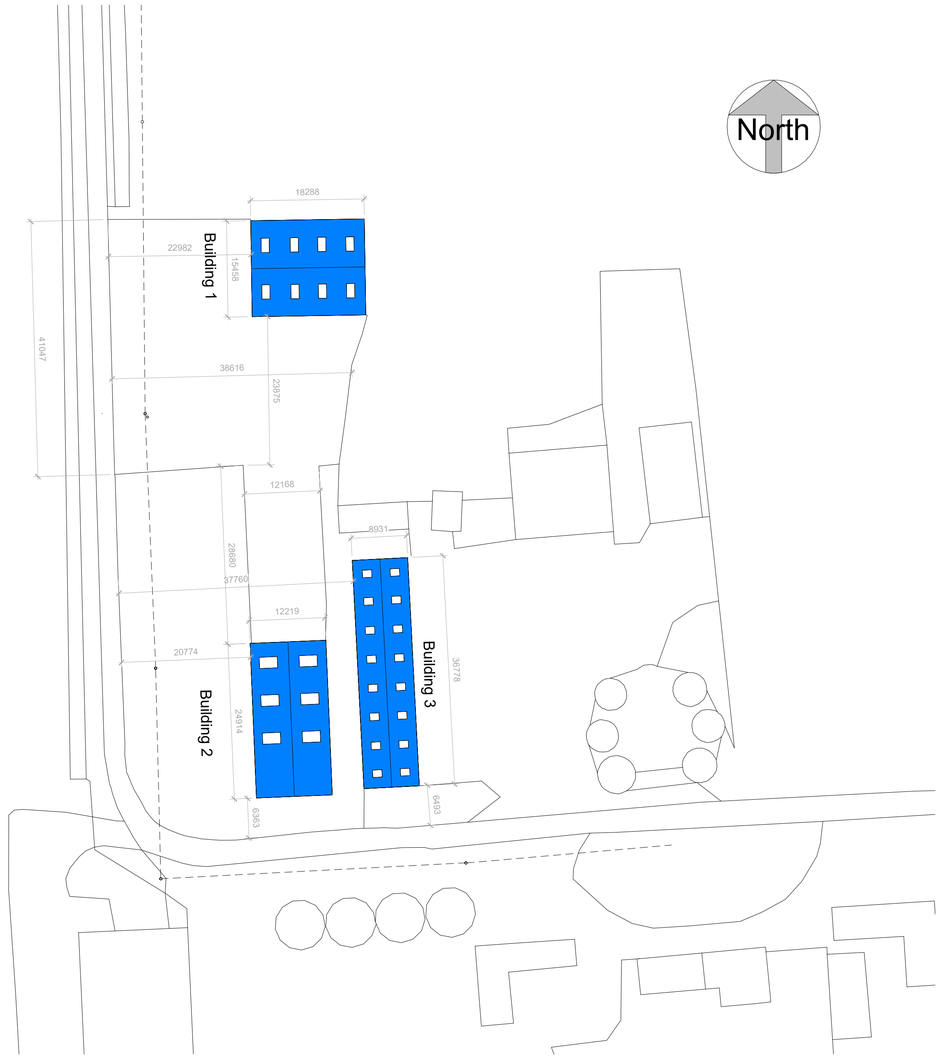



## Existing Block Plan
1 : 500

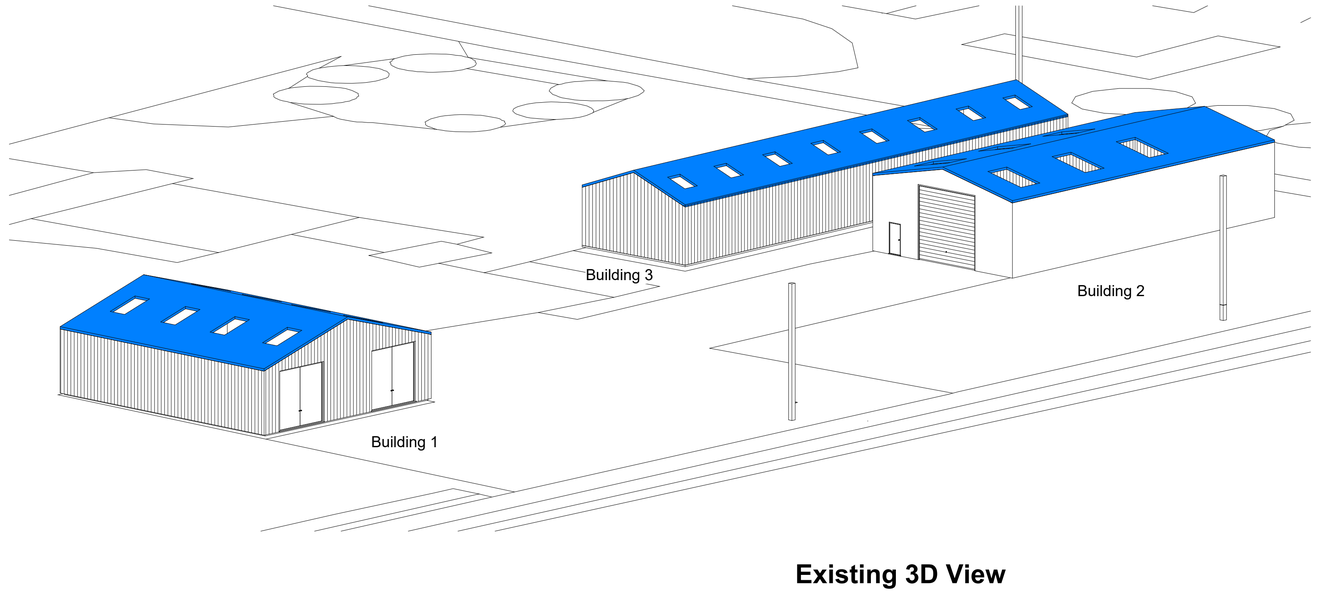


## Existing 3D View

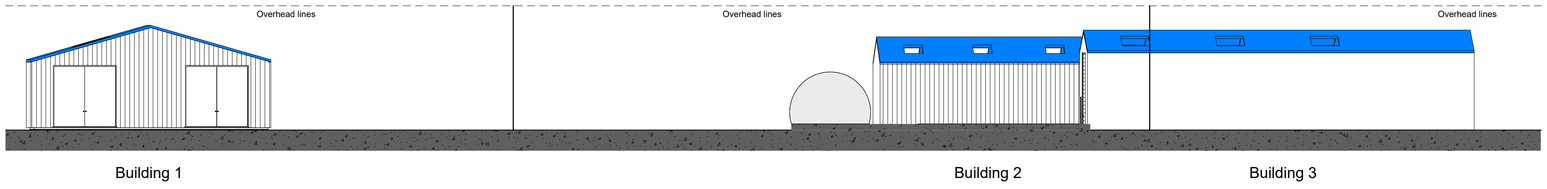


## Existing Site Section Looking East
1 : 200

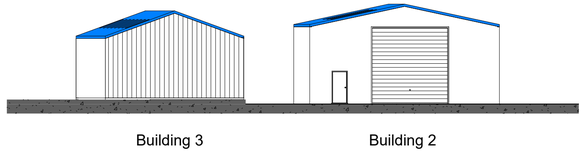


## Existing Site Section Looking South
1 : 200

28/11/2023 12:14:34

ARC Survey & Design Consultants Ltd
Architectural Services
Chartered Building Surveyors
First Floor, 8b Cyrus Way, Hampton
Peterborough, PE7 8HP
T: 01733 753727
e: info@arcsurvey.co.uk
e: arcpb.co.uk

| No. | Description | Date |
|---|---|---|
| 1 South - Existing | - | |

| | |
|---|---|
| Date drawn | 28 / 11 / 23 |
| Date revised | |
| Drawn by | KR |
| Paper size | A1 |
| Scale | As indicated |

Kennulphs Farm, Wrights Drove, Crowland, Spalding PE6 0AB

Buffalo Tank Museum, Crowland

Existing Block Plan and Site Sections

D028- DR-E02