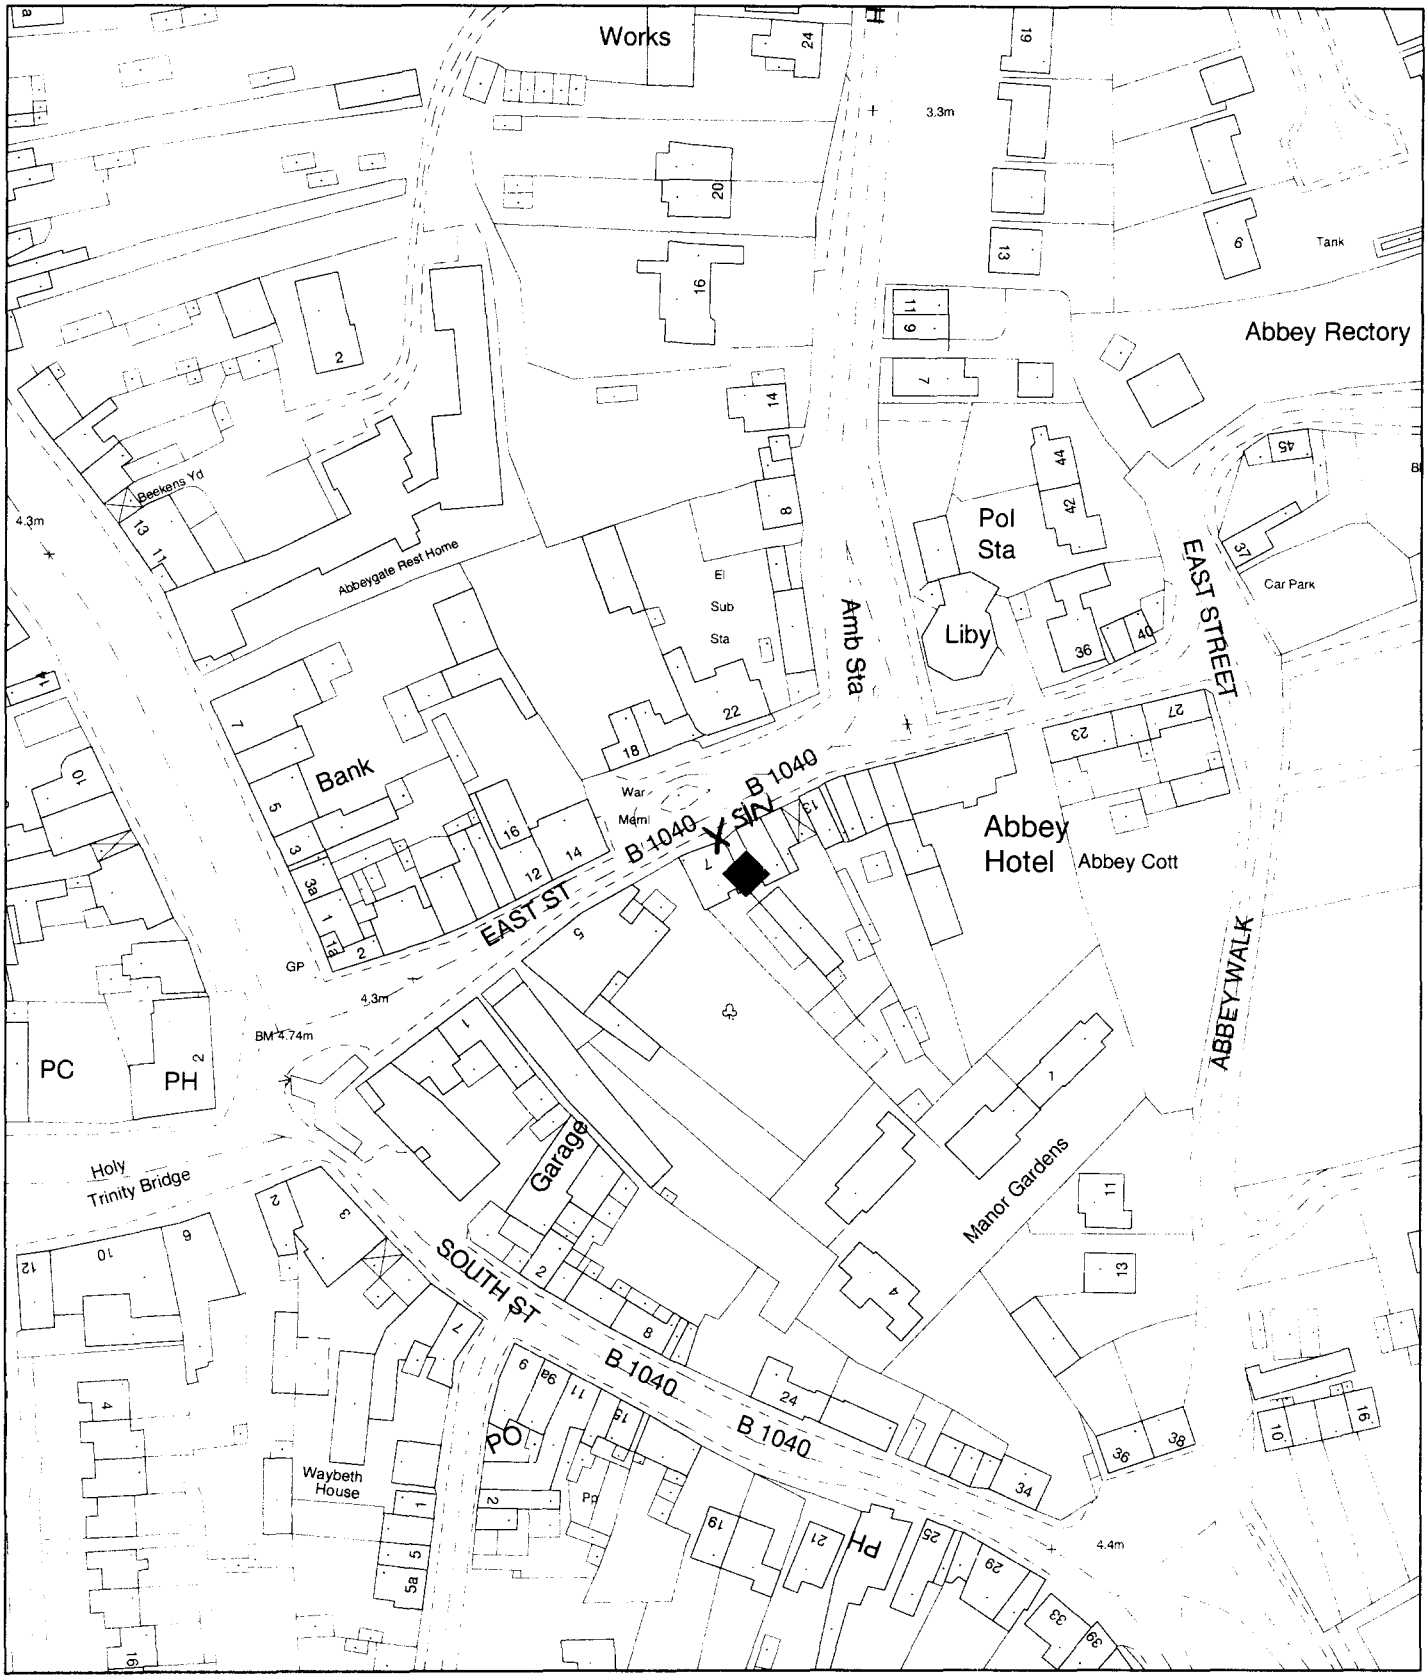

Planning Application Location Plan
Ward Member Notification

H02/1147/01

Scale: 1:1250

Housing and Planning Services Department

Council Offices, Priory Road, Spalding, Lincolnshire

PLEASE DO NOT COPY THIS PLAN
This map is reproduced from Ordnance Survey material with permission of Ordnance Survey on behalf of Her Majesty's Stationery Office (c) Crown copyright. Unauthorised reproduction infringes Crown copyright and may lead to prosecution or civil

SOUTH HOLLAND DC
HOUSING & PLANNING
25 SEP 2001
Ref: 1147/01

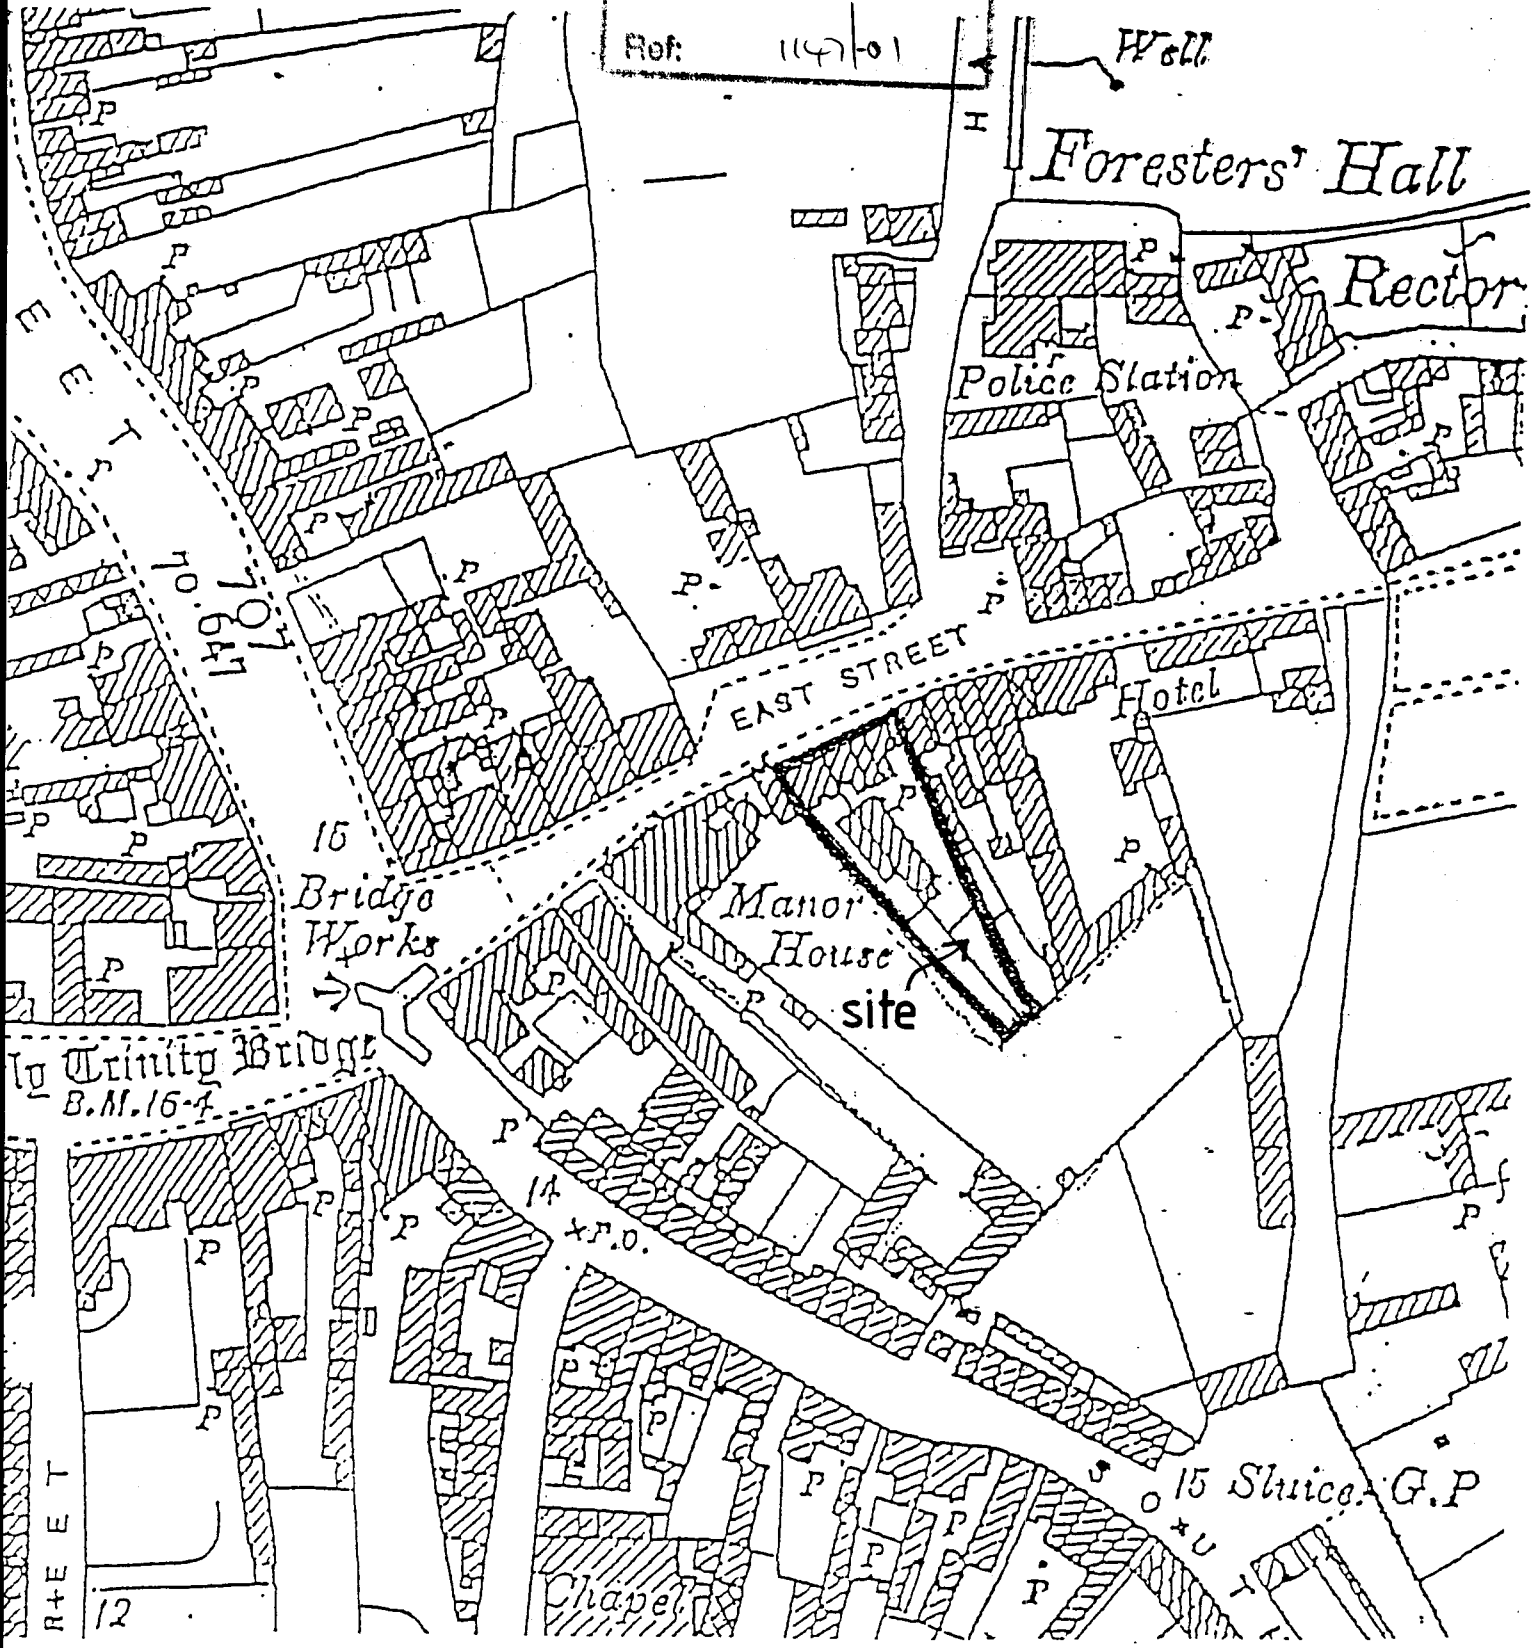

PROPOSED RENOVATION & NEW DEVELOPMENT AT 7 - 11 EAST STREET, CROWLAND, LINCS.

LOCATION PLAN

SCALE 1/1250