



DETERMINED PLAN

07 NOV 2000

1151/00

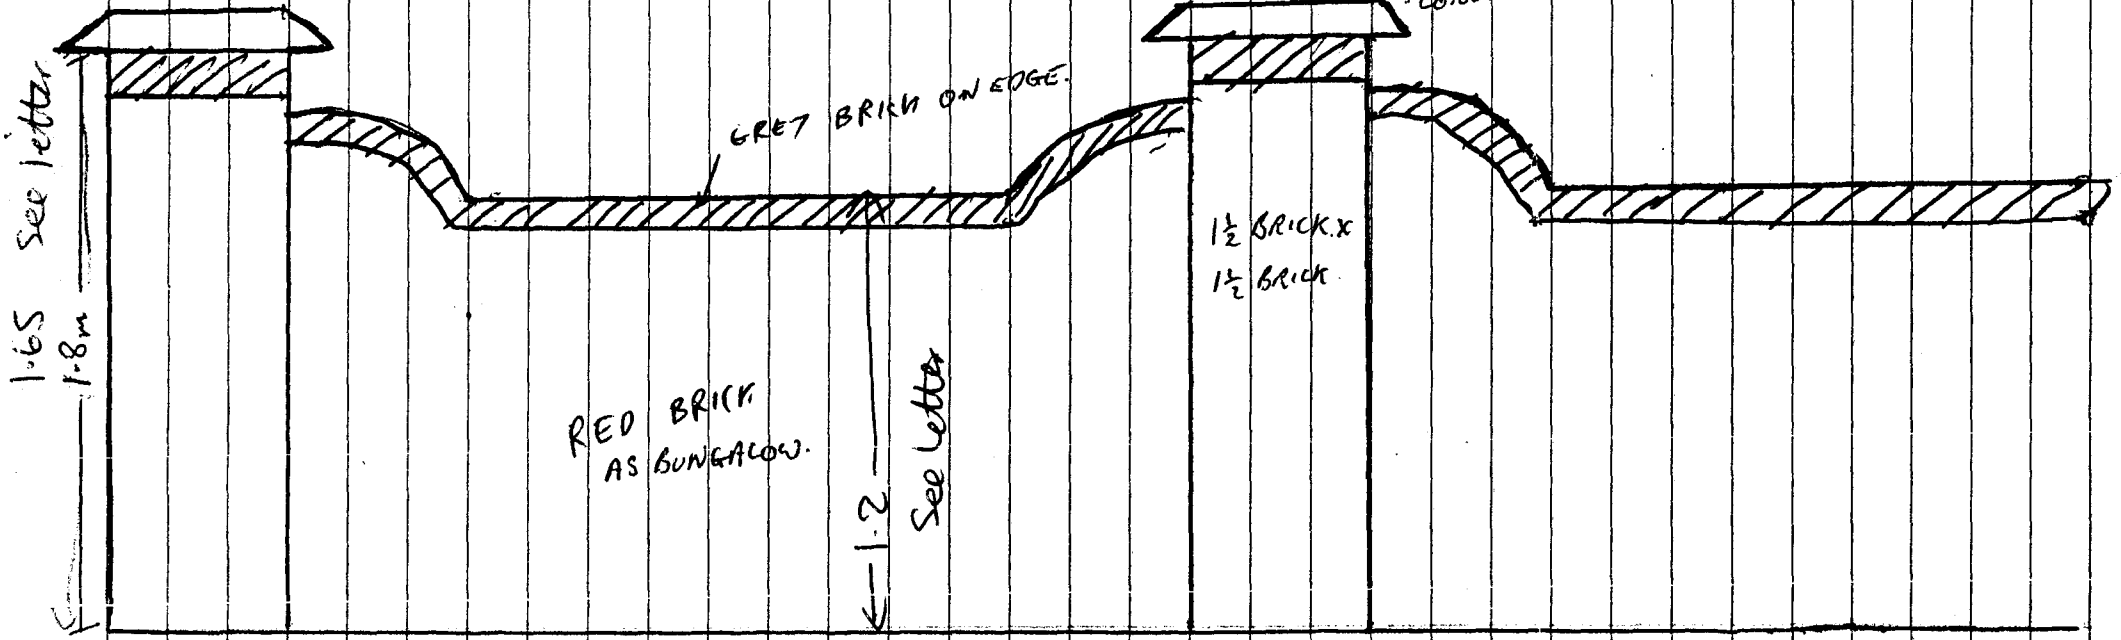



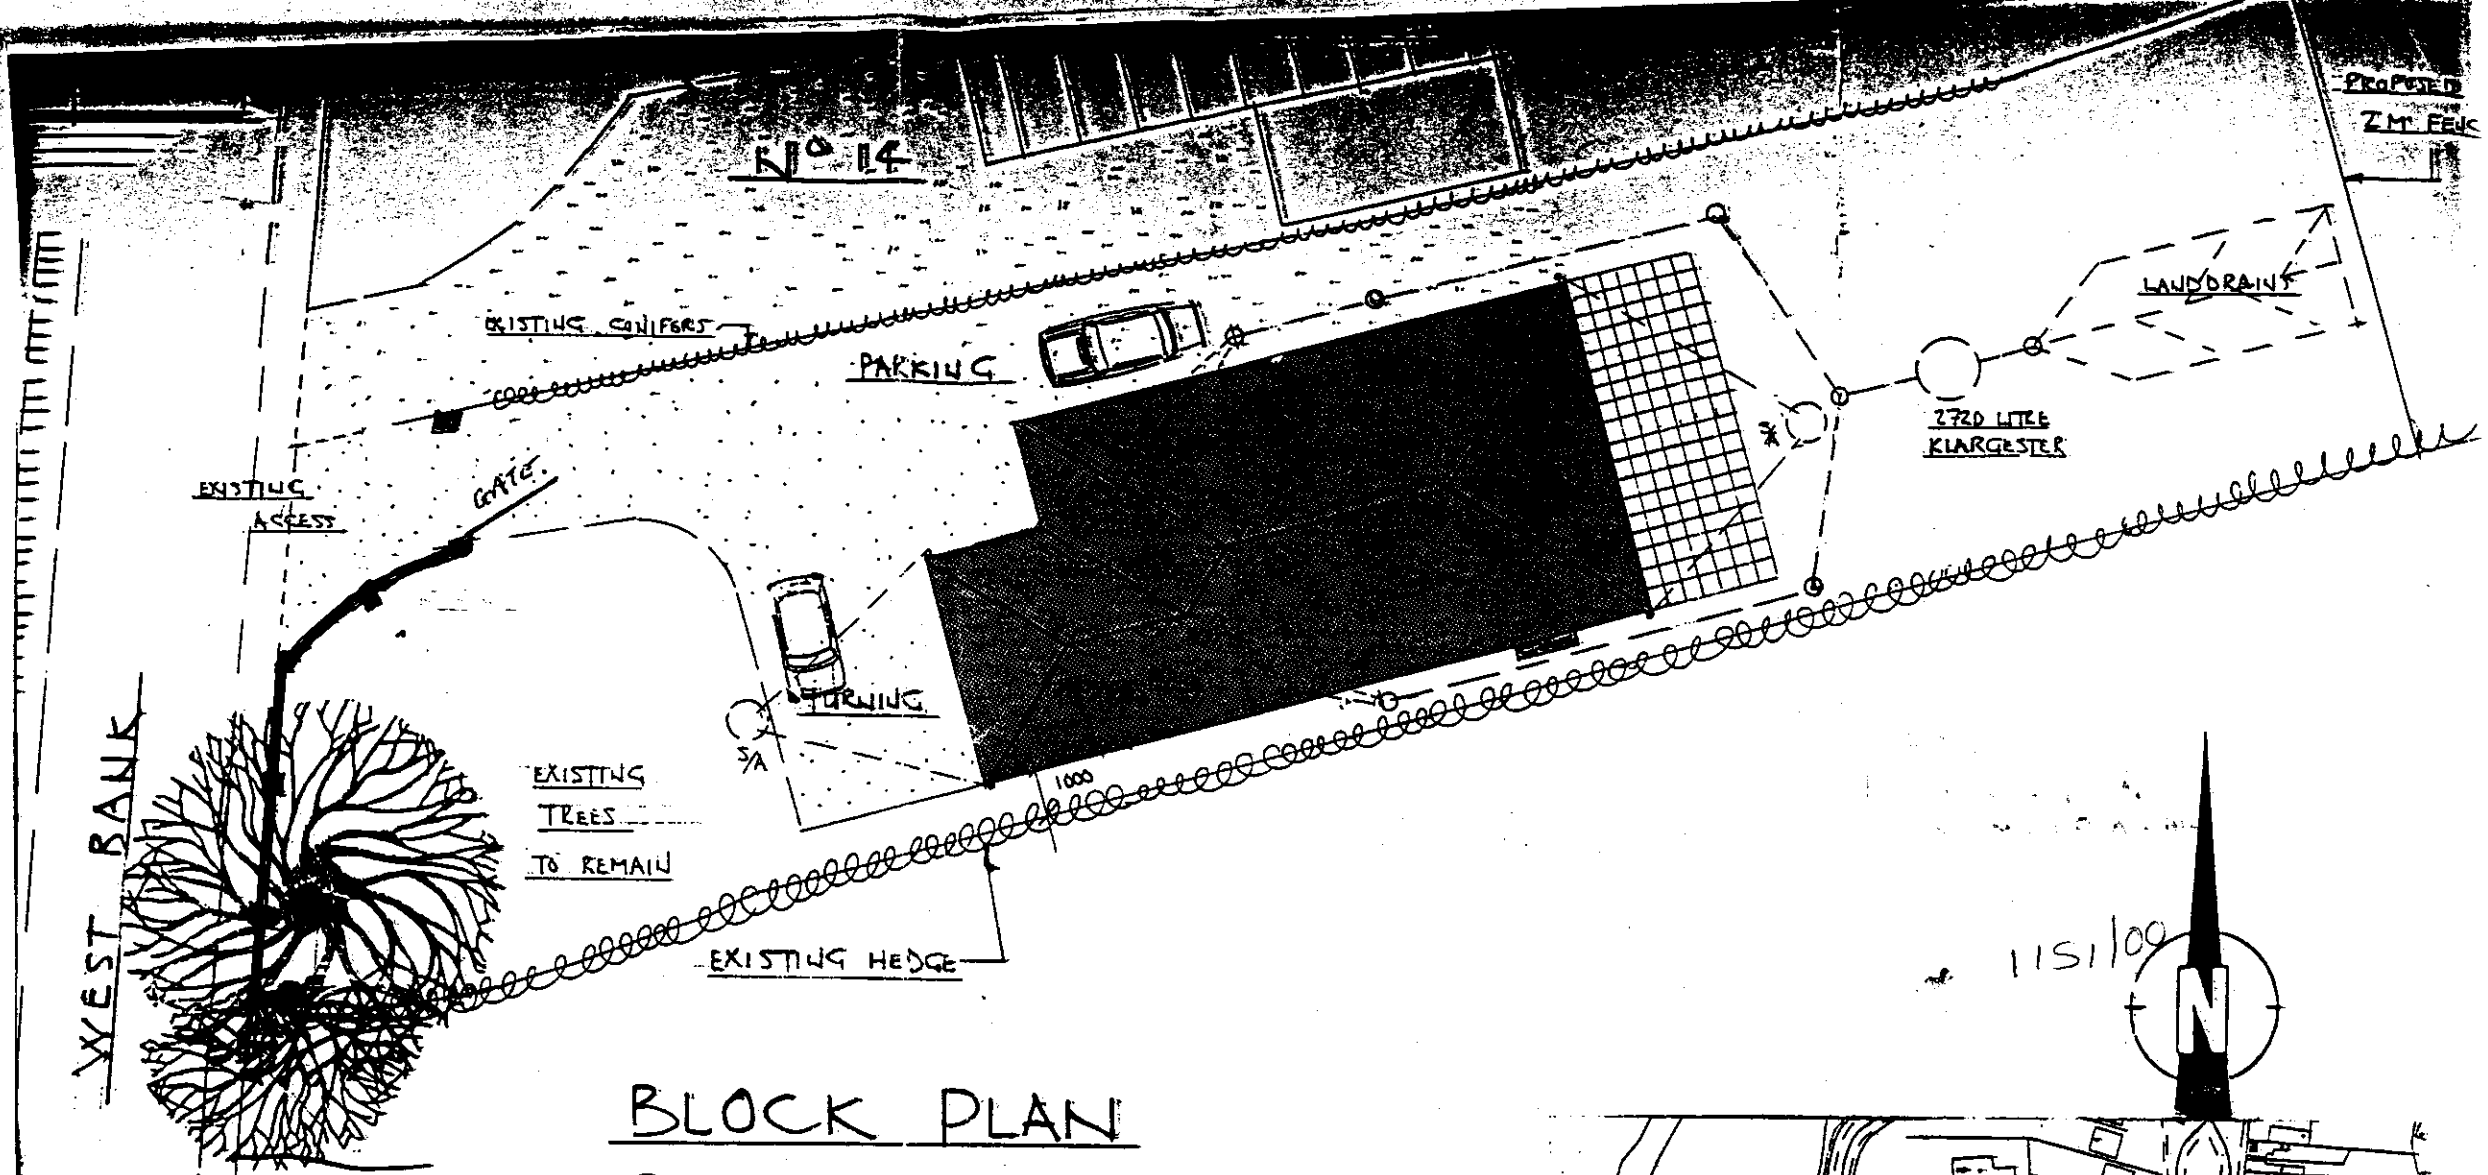


BLOCK PLAN

SCALE 1: 200

3 Before the vehicular access is commenced to be used the access and turning facility shall be provided on site in accordance with the plan accompanying the application.

6 No trees or shrubs on the site shall be lopped, topped, felled or uprooted Any trees dying or becoming dangerous shall be replaced with trees of such size and species as may be agreed in writing with the Local Planning Authority.

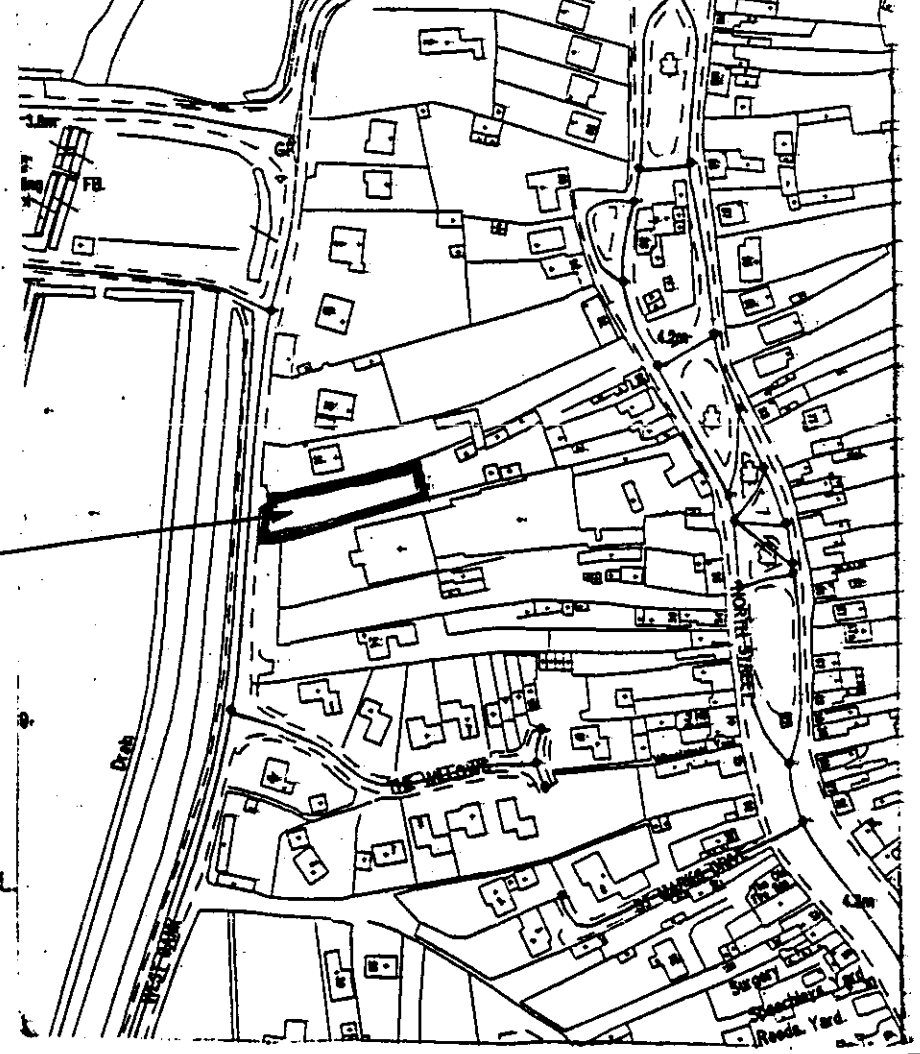

REPRODUCED FROM THE ORDNANCE SURVEY MAP BY :-
GRAHAME SEATON 67, ST. PETER'S ROAD, UPWELL
WITH THE PERMISSION OF THE CONTROLLER OF H.M. STATIONERY OFFICE.
CROWN COPYRIGHT. LICENCE Nº: AR 375683