


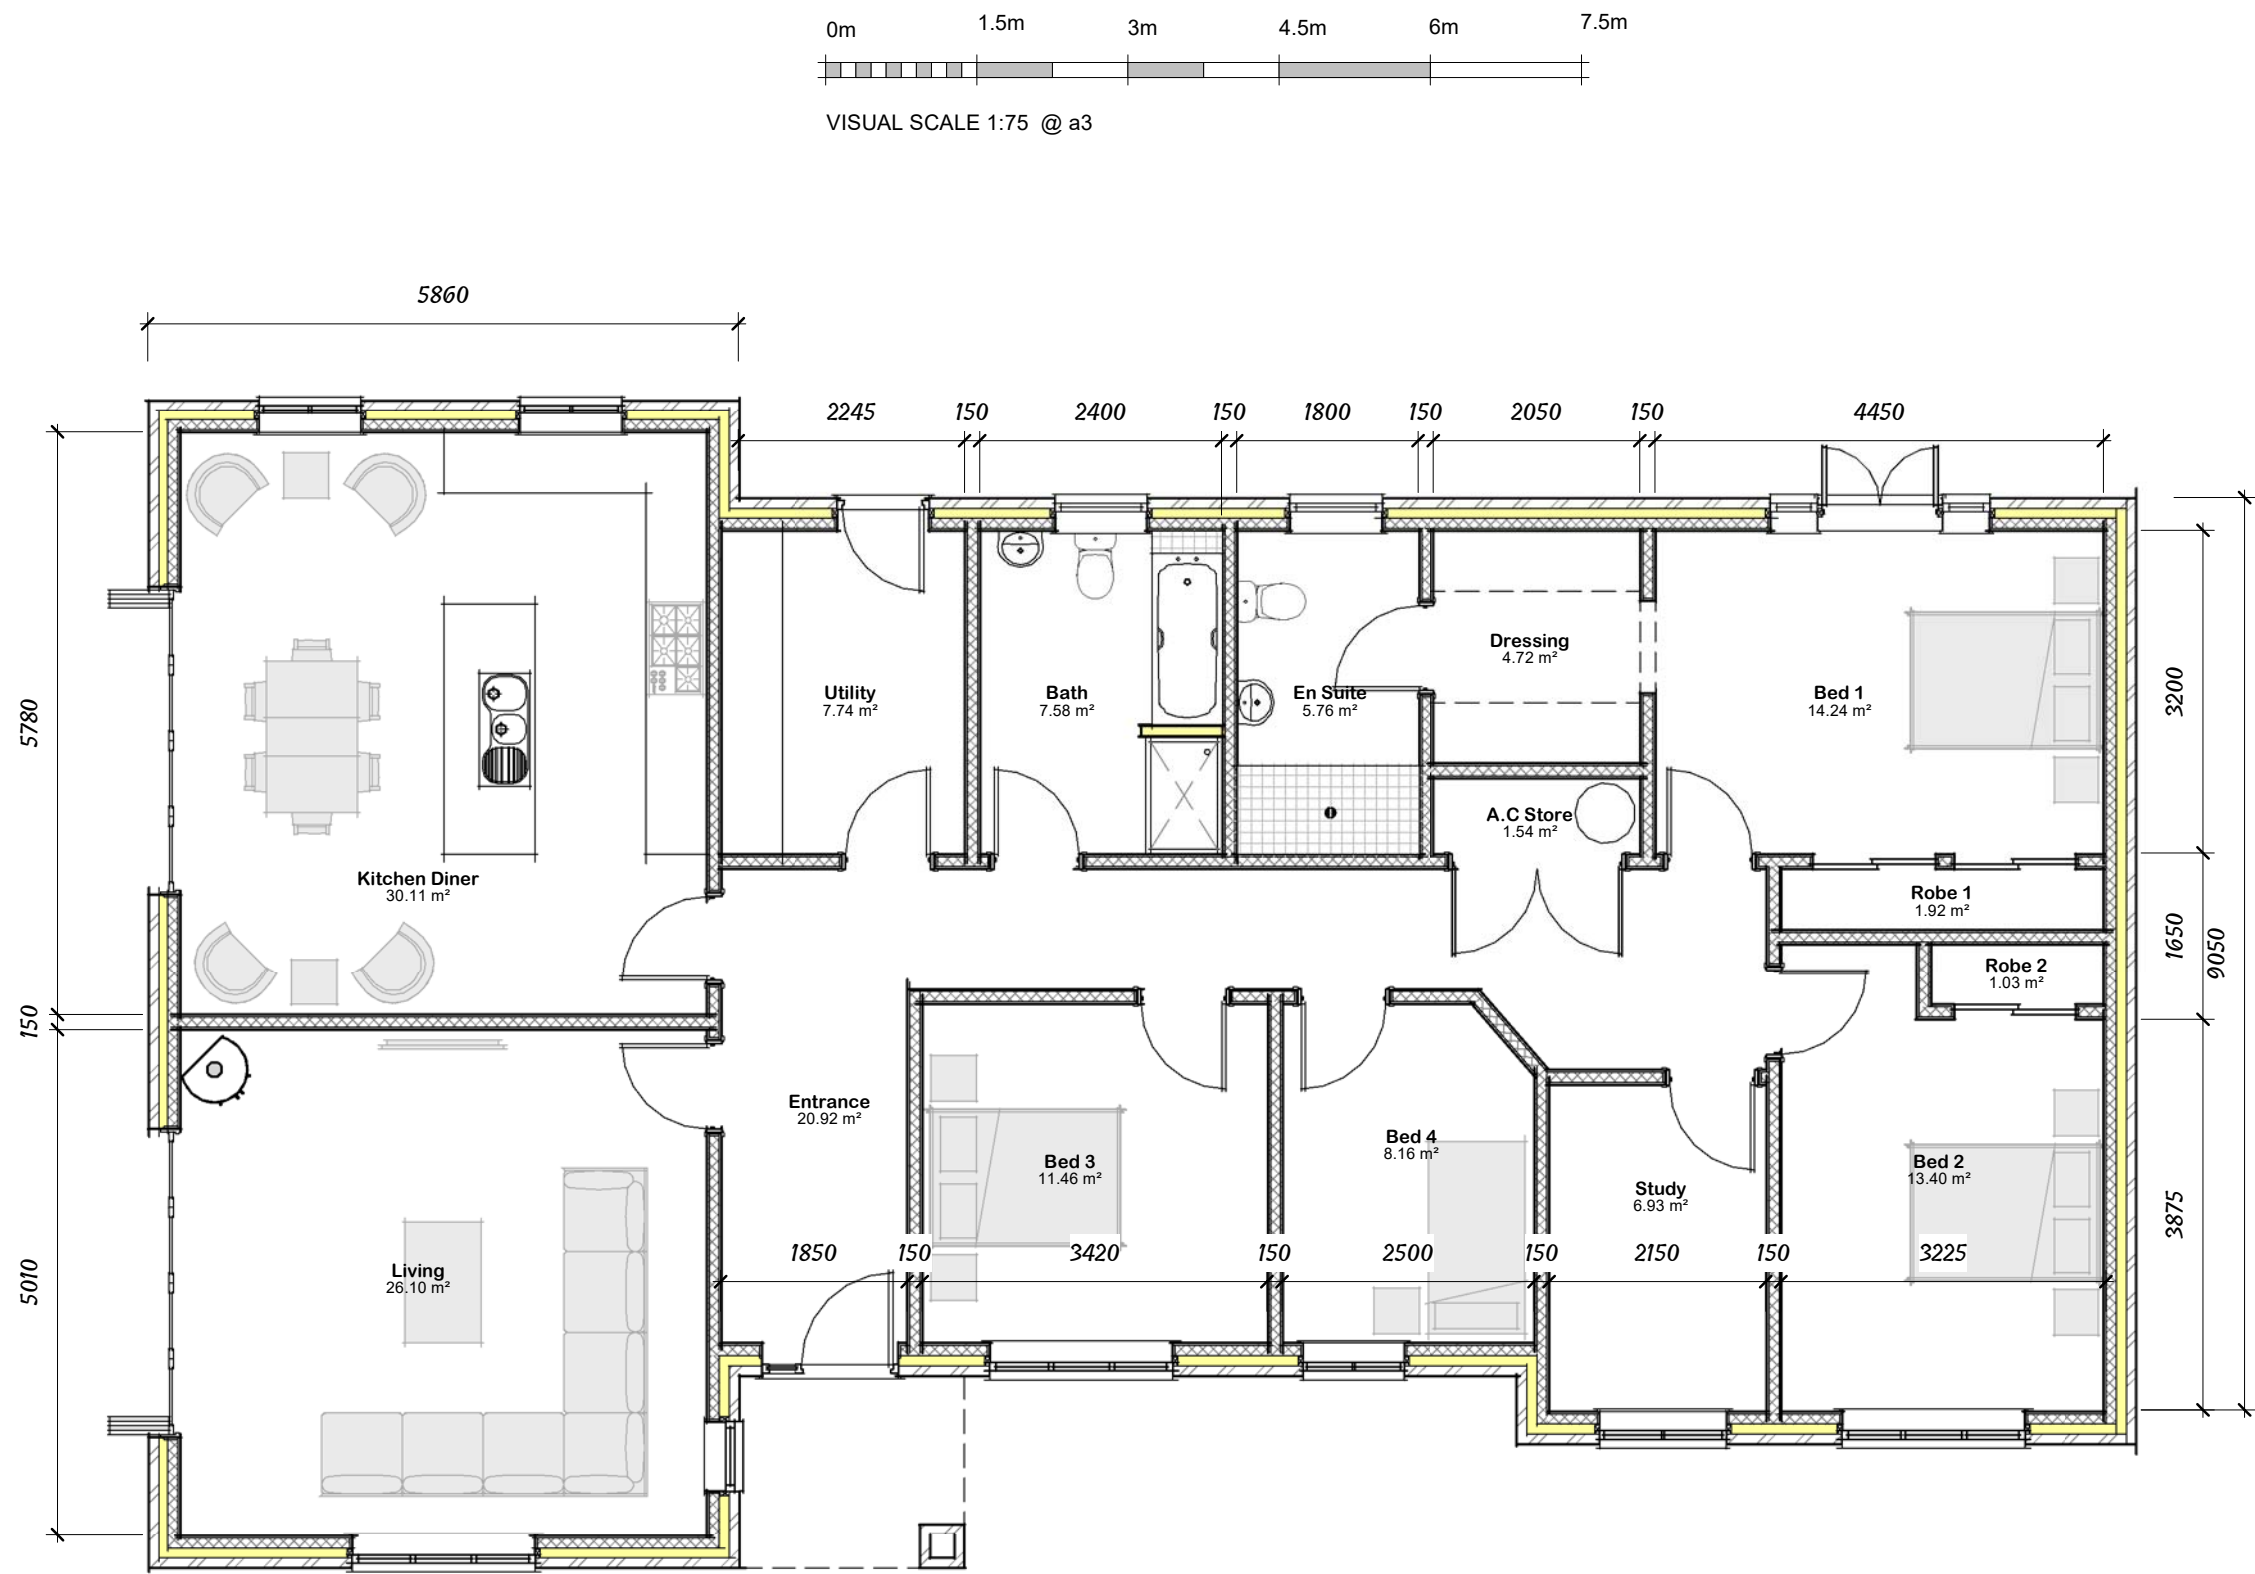

Proposed Floor Layout

Drg No 2796 / 04 rev A

