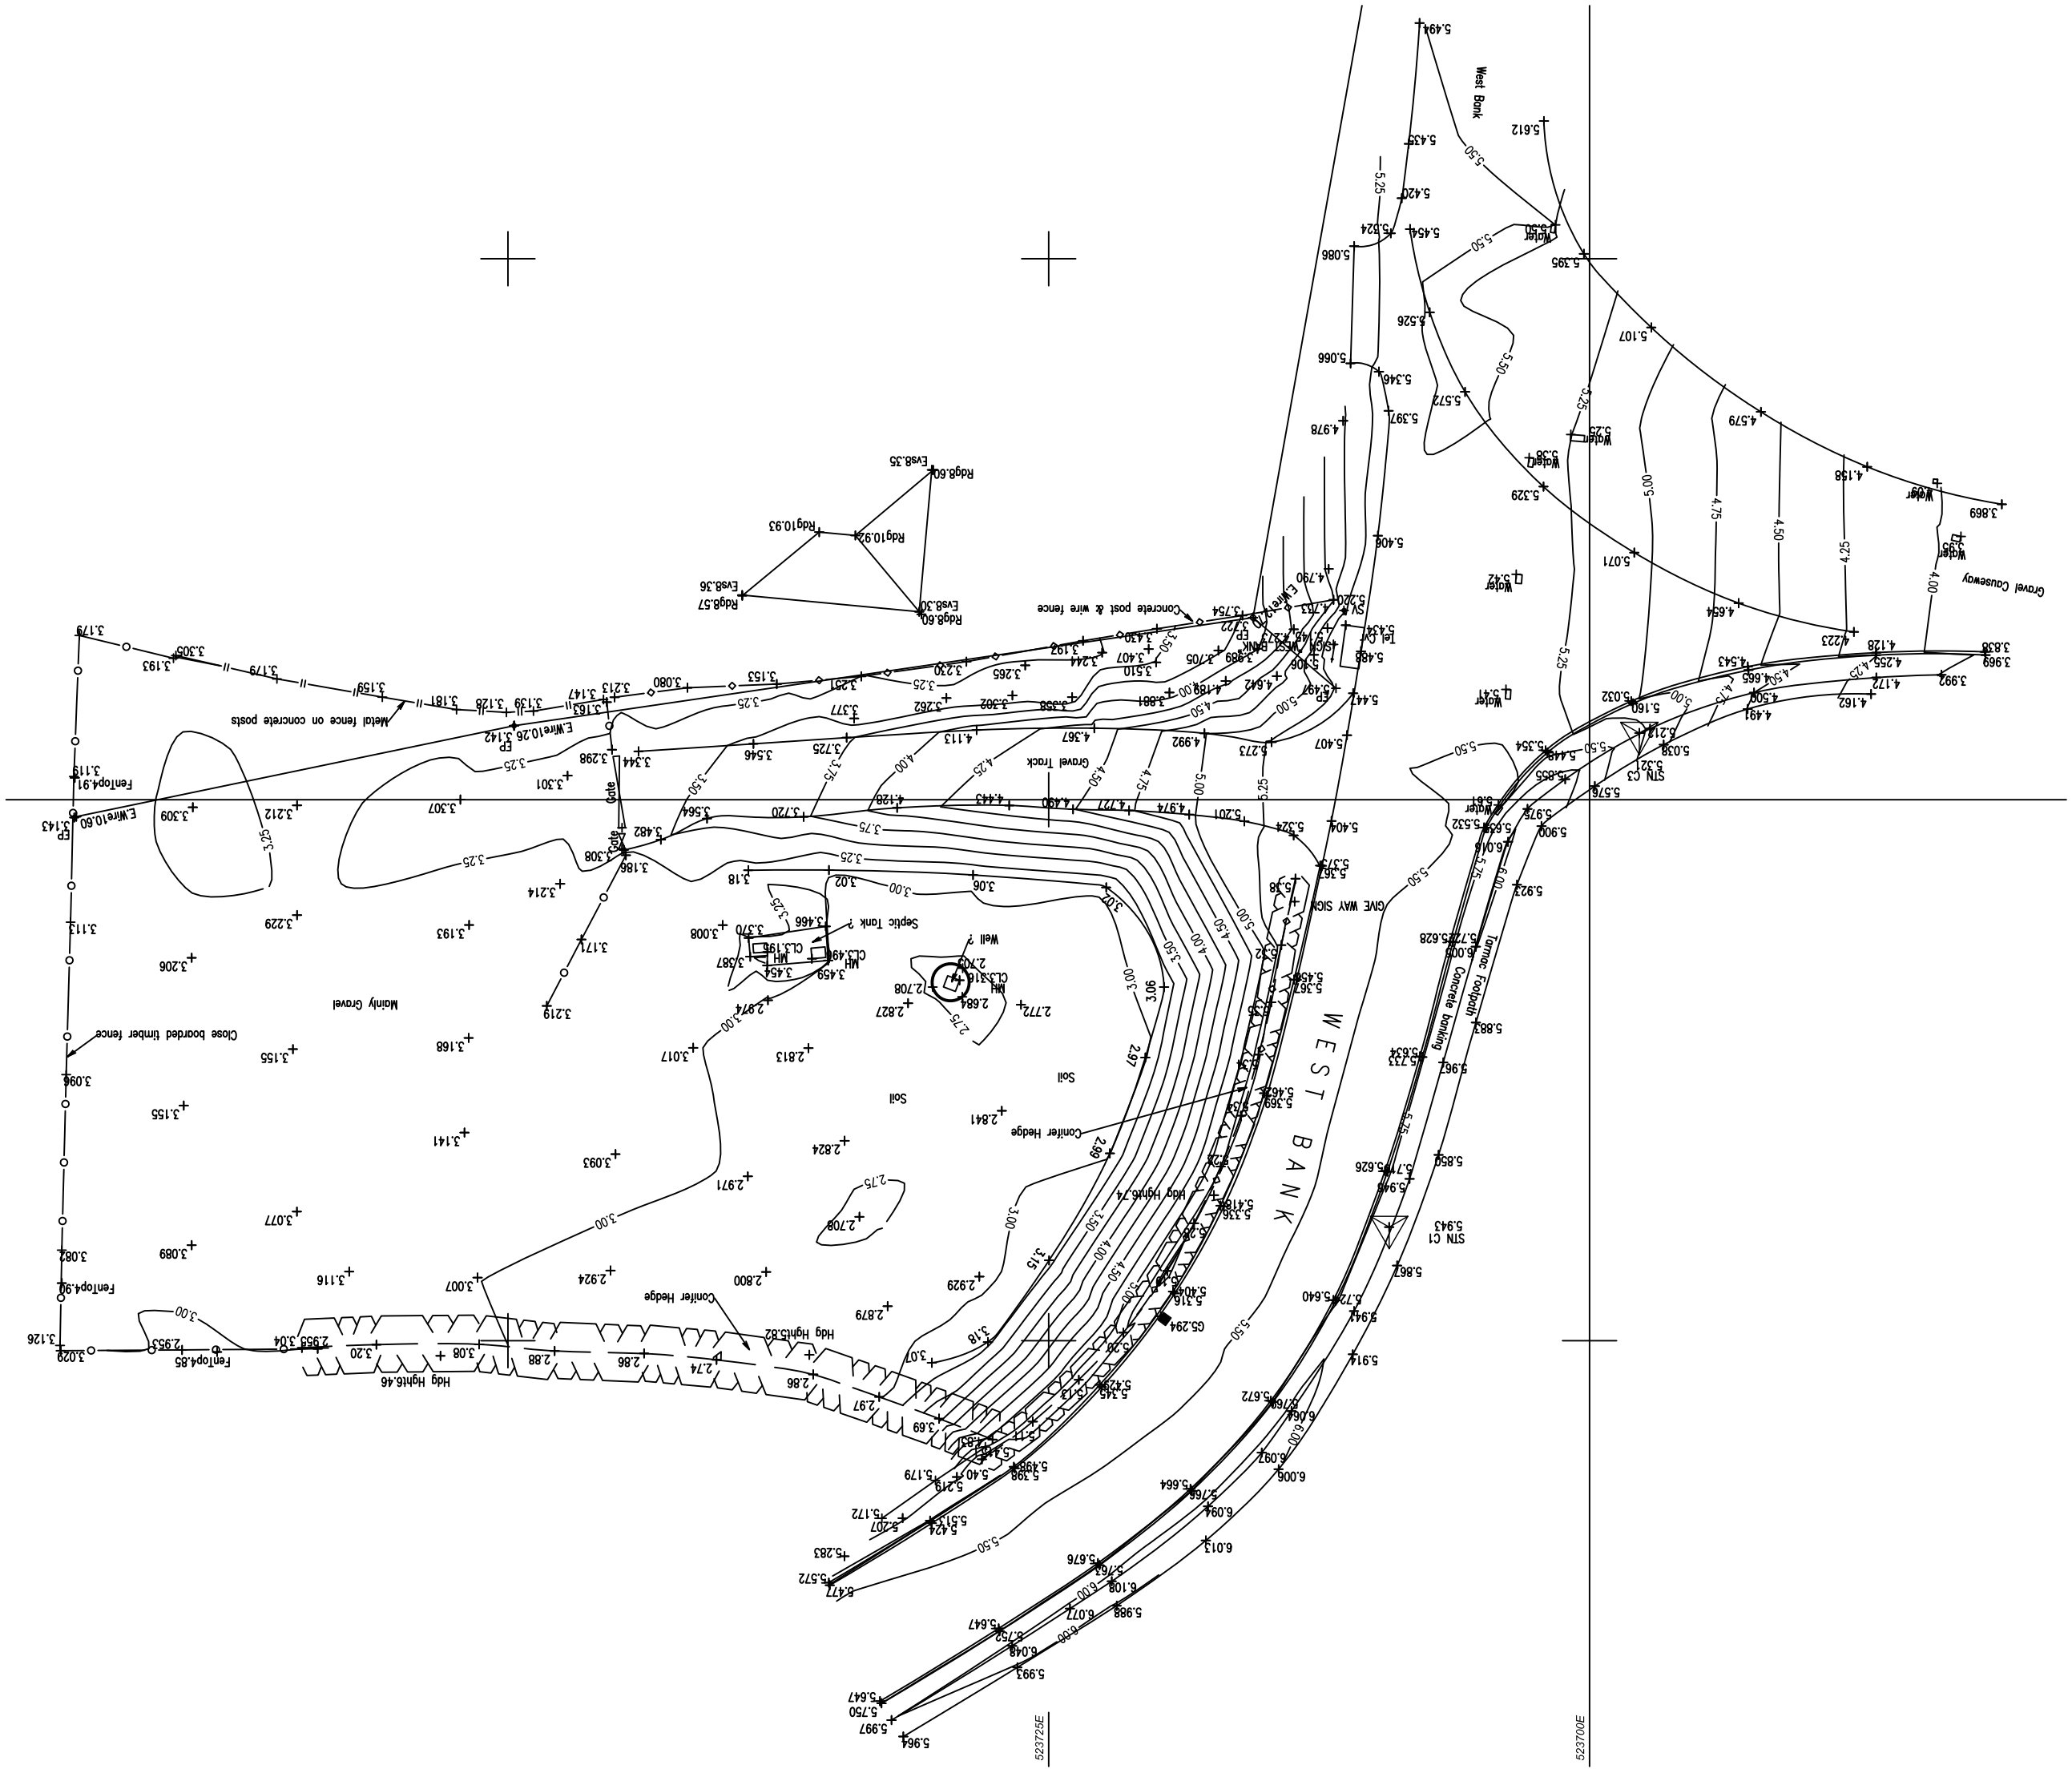

WEST BANK
West Bank
Gravel Causeway
Tarmac Footpath
Concrete banking
Gravel Track
Concrete post & wire fence
Metal fence on concrete posts
Close boarded timber fence
Mainly Gravel
Septic Tank ?
Well ?
Soil
Conifer Hedge
Hdg Hght6.74
Hdg Hght5.82
Hdg Hght6.46
Rdg8.60
Rdg10.93
Rdg10.92
Rdg8.57
Evs8.35
Evs8.36
Evs8.30
Water
Gate
GIVE WAY SIGN
STN C3
STN C1
523725E
523700E