


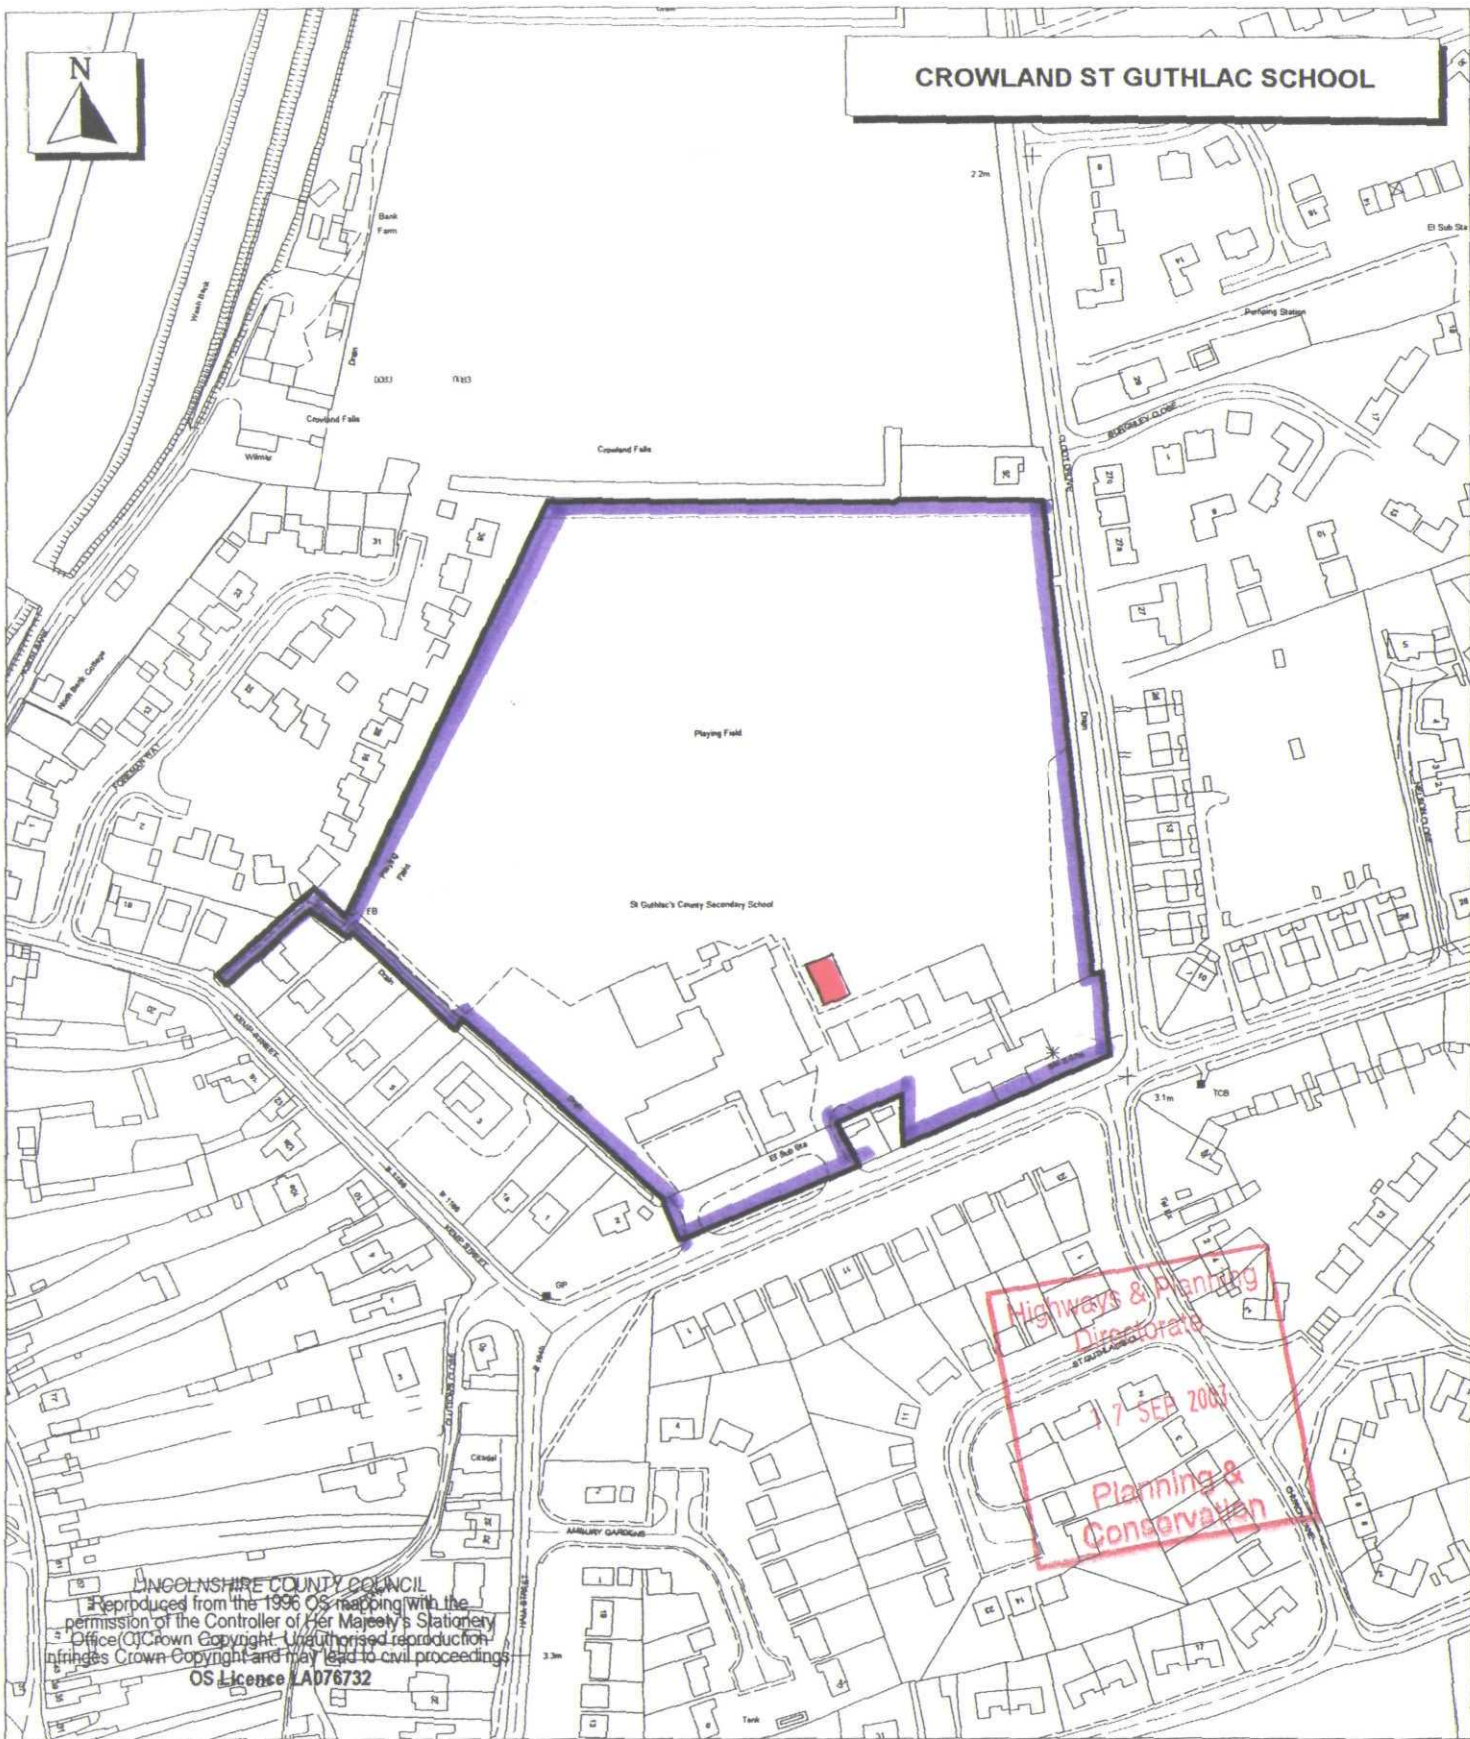

CROWLAND ST GUTHLAC SCHOOL



LINCOLNSHIRE COUNTY COUNCIL
Reproduced from the 1996 OS mapping with the
permission of the Controller of Her Majesty's Stationery
Office. Crown Copyright. Unauthorised reproduction
infringes Crown Copyright and may lead to civil proceedings.
OS Licence LA076732

HBS PROPERTY SERVICES SHDC & DEVELOPMENT

Mill House
Brayford Wharf North
Lincoln
LN1 1YT

**DETERMINED
PLAN**

Tel: 01522 836836
Fax: 01522 516050
Web: www.hbs.uk.com

22 SEP 2003

1156/03

Drawn: Property Records

Scale: 1:2500

Date: June 2003

UPRN: H0150