


All Dimensions and Levels to be verified on site.
 Only Figured Dimensions to be used.
 Do not scale this drawing.
 Any discrepancies to be notified to the originator
 of this drawing immediately.
 If in doubt, ask.
 Copyright is reserved by them and the drawing is
 issued on the condition that it is not copied,
 reproduced, retained, or disclosed to any
 unauthorised person, either wholly or in part
 without the consent in writing for the originator

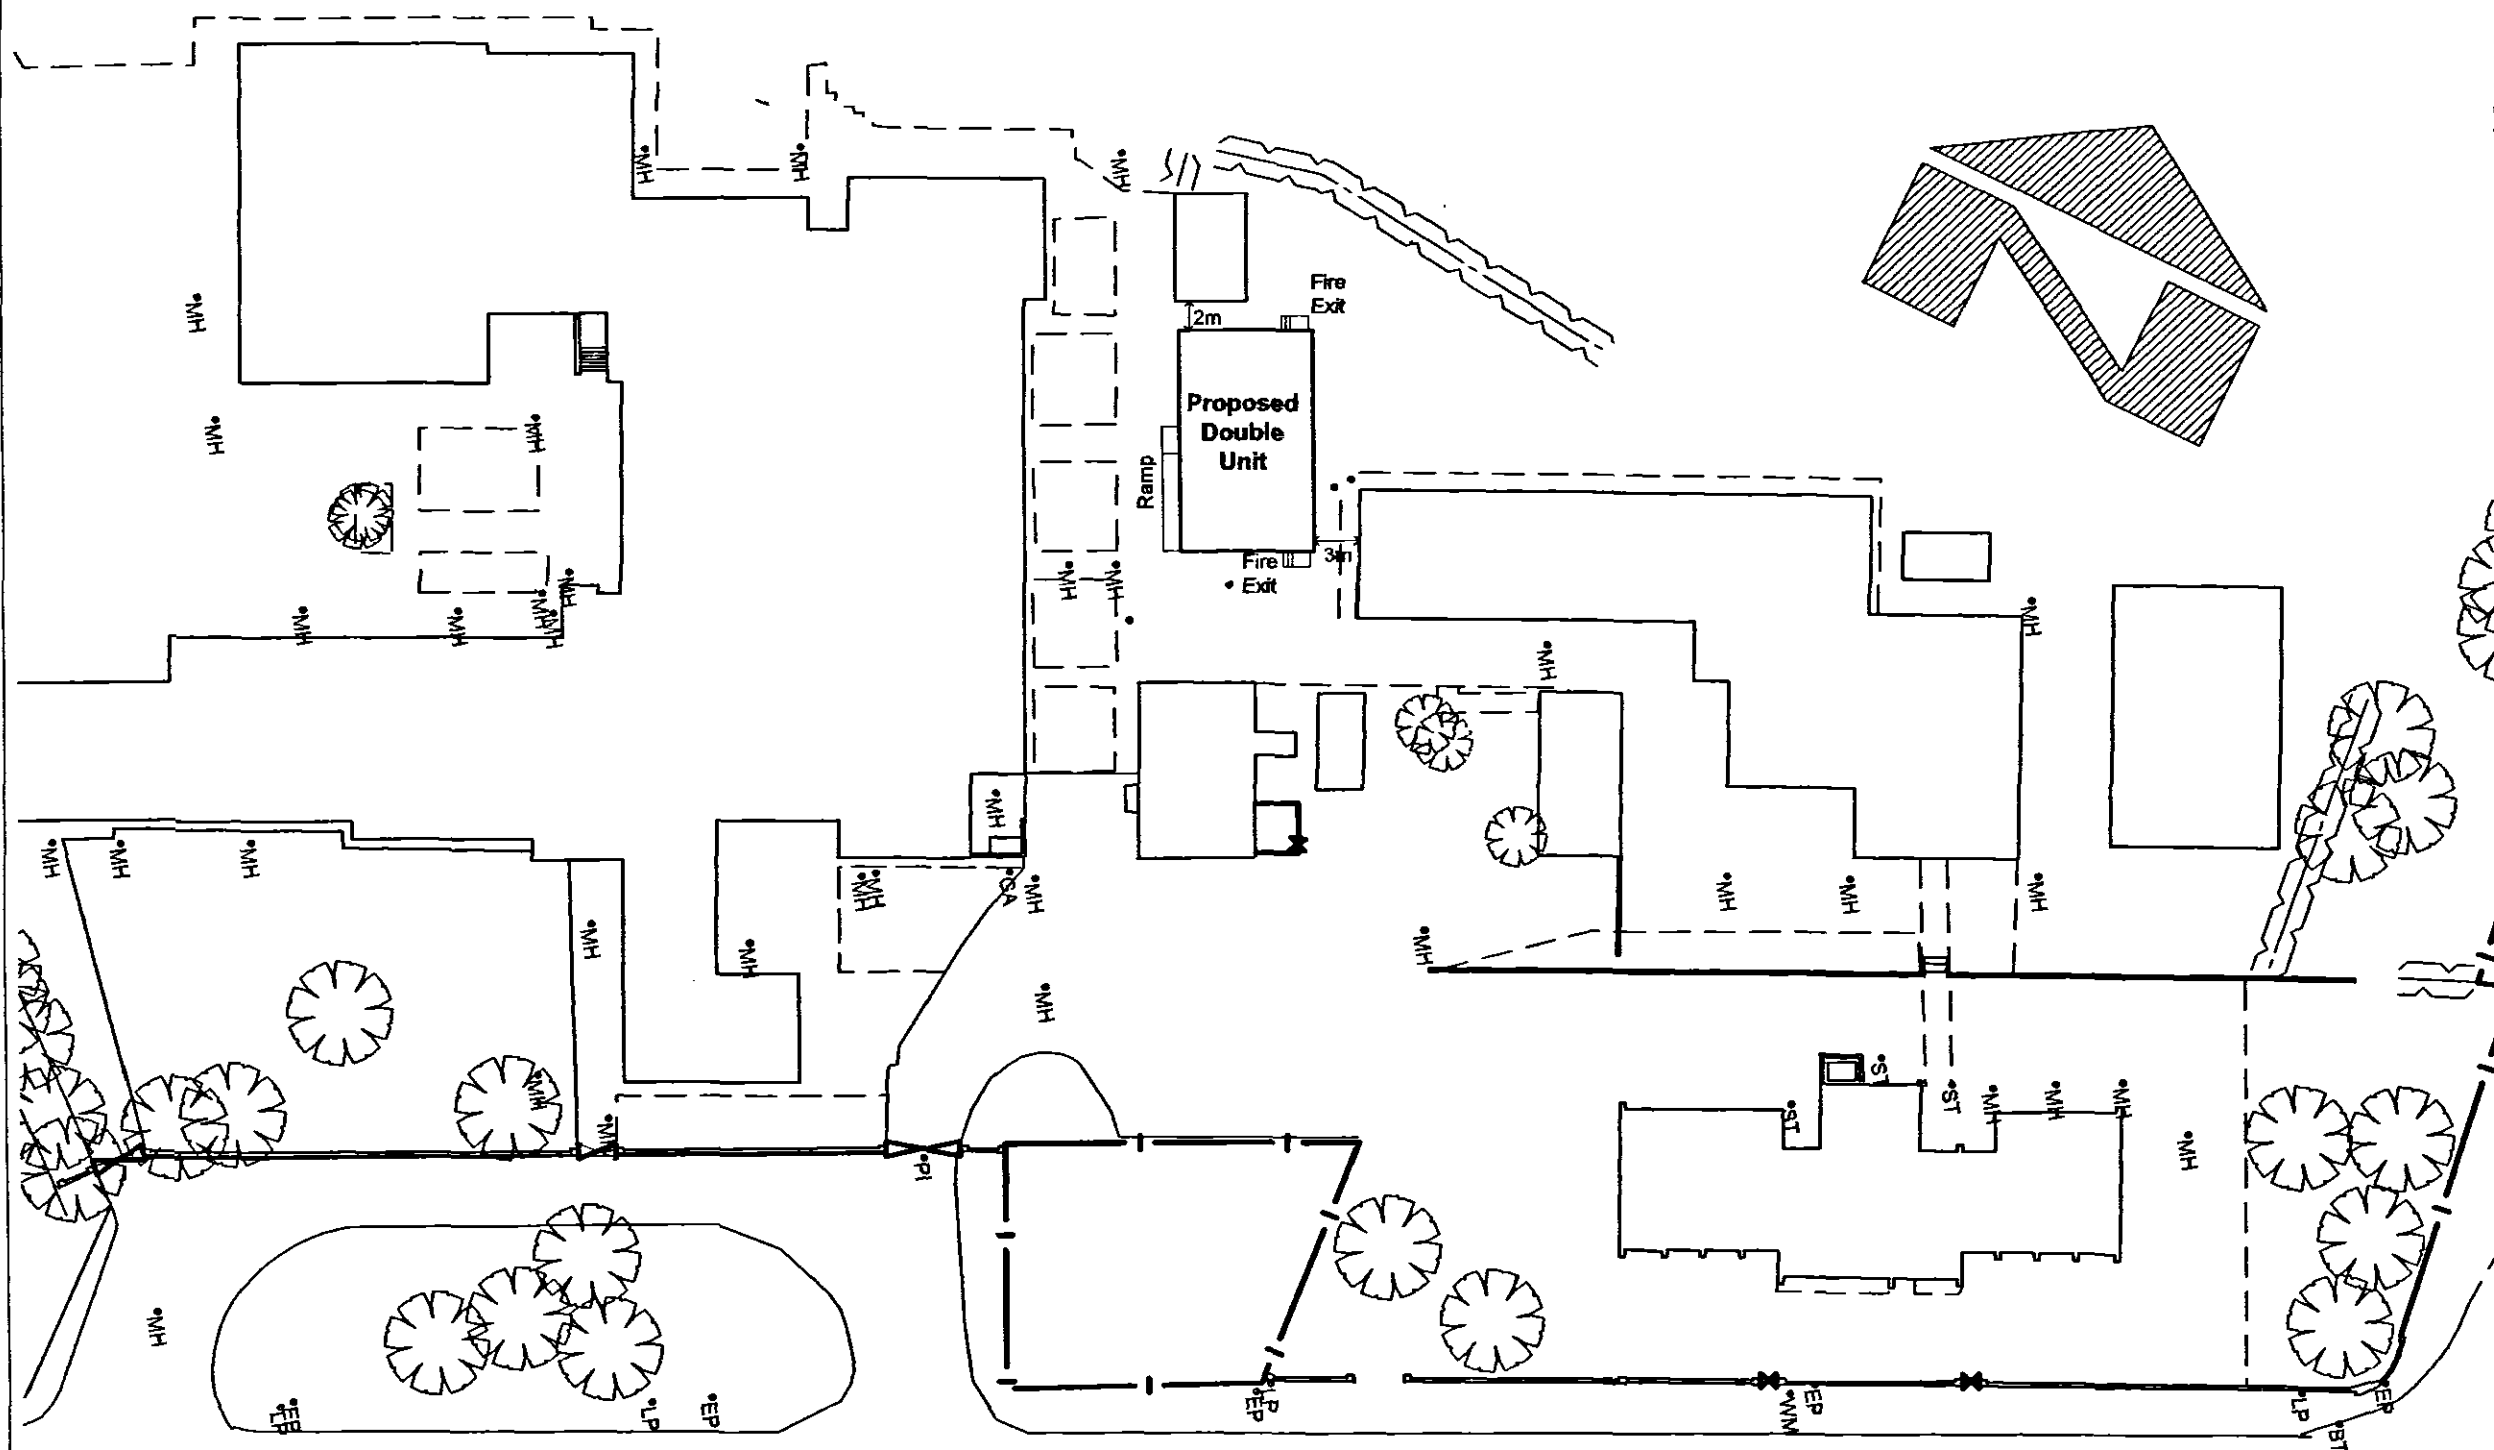

SHDC
 PLANNING & DEVELOPMENT
 22 SEP 2003
 Ref 1156/03

Highways & Planning
 Directorate
 17 SEP 2003
 Planning &
 Conservation
 HBS Business Services
 Mill House
 Brayford Wharf North
 Lincoln, LN1 1YT
 Tel: 01522 836836
 Fax: 01522 516050
 Web: www.hbs.uk.com

HBS

Client
 Lincolnshire County Council

Project
 Crowland St Guthlacs

Drawing Title
 Classroom Unit Block Plan

Drawn By PNP	Checked By GM
------------------------	-------------------------

Scale 1:500	Date Sep 03
-----------------------	-----------------------

Project No. DC619/4	Drawing No. 01	Revision
-------------------------------	--------------------------	----------

Drawing Status
 Planning

**DETERMINED
 PLAN**