



elevation

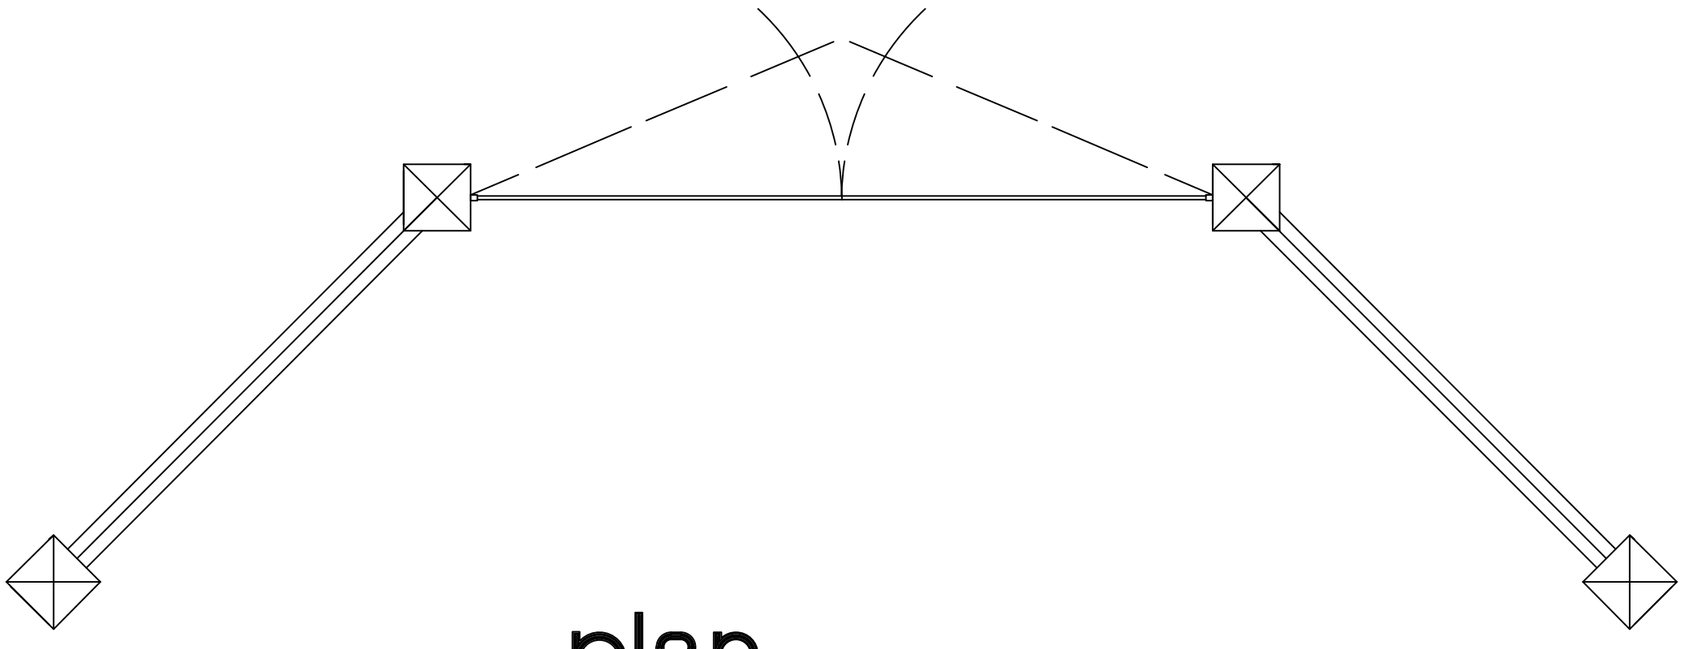

plan

DO NOT SCALE THIS DRAWING. THE CONTRACTOR IS DEEMED TO HAVE CHECKED ALL DIMENSIONS

ANY DIMENSIONS NOT SHOWN ARE TO BE CHECKED

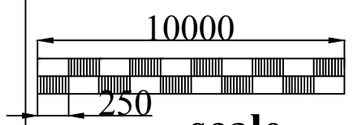

scale

Notes

1.

Approvals:

Building Control:
Planning:

Revision	Notes	Date	Signed	Checked

Queens Bank House,
Queens Bank,Crowland
PE6 0JR

NiCAD Consultancy Services Ltd
The Hollies, Thornimans Lane
Frampton, PE20 1AJ

E: NiCAD1@outlook.com

M: 07775641461

Project:

Proposed entrance wall & gates

Drawing Title:

Proposed Layout & Elevations

Date:	Scale:
Nov 2021	1:50 @ A3

Drawn by:	Date:	Checked by:	Date:
N.A.O	Nov 2021		

Drawing Number: 21QBH/05

Rev:

Status: