
SHDC
Planning & Development
- 9 SEP 2009
Ref: 0700-09

The Bridge Caravan Site, Common Drove, Crowland, PE6 0HJ

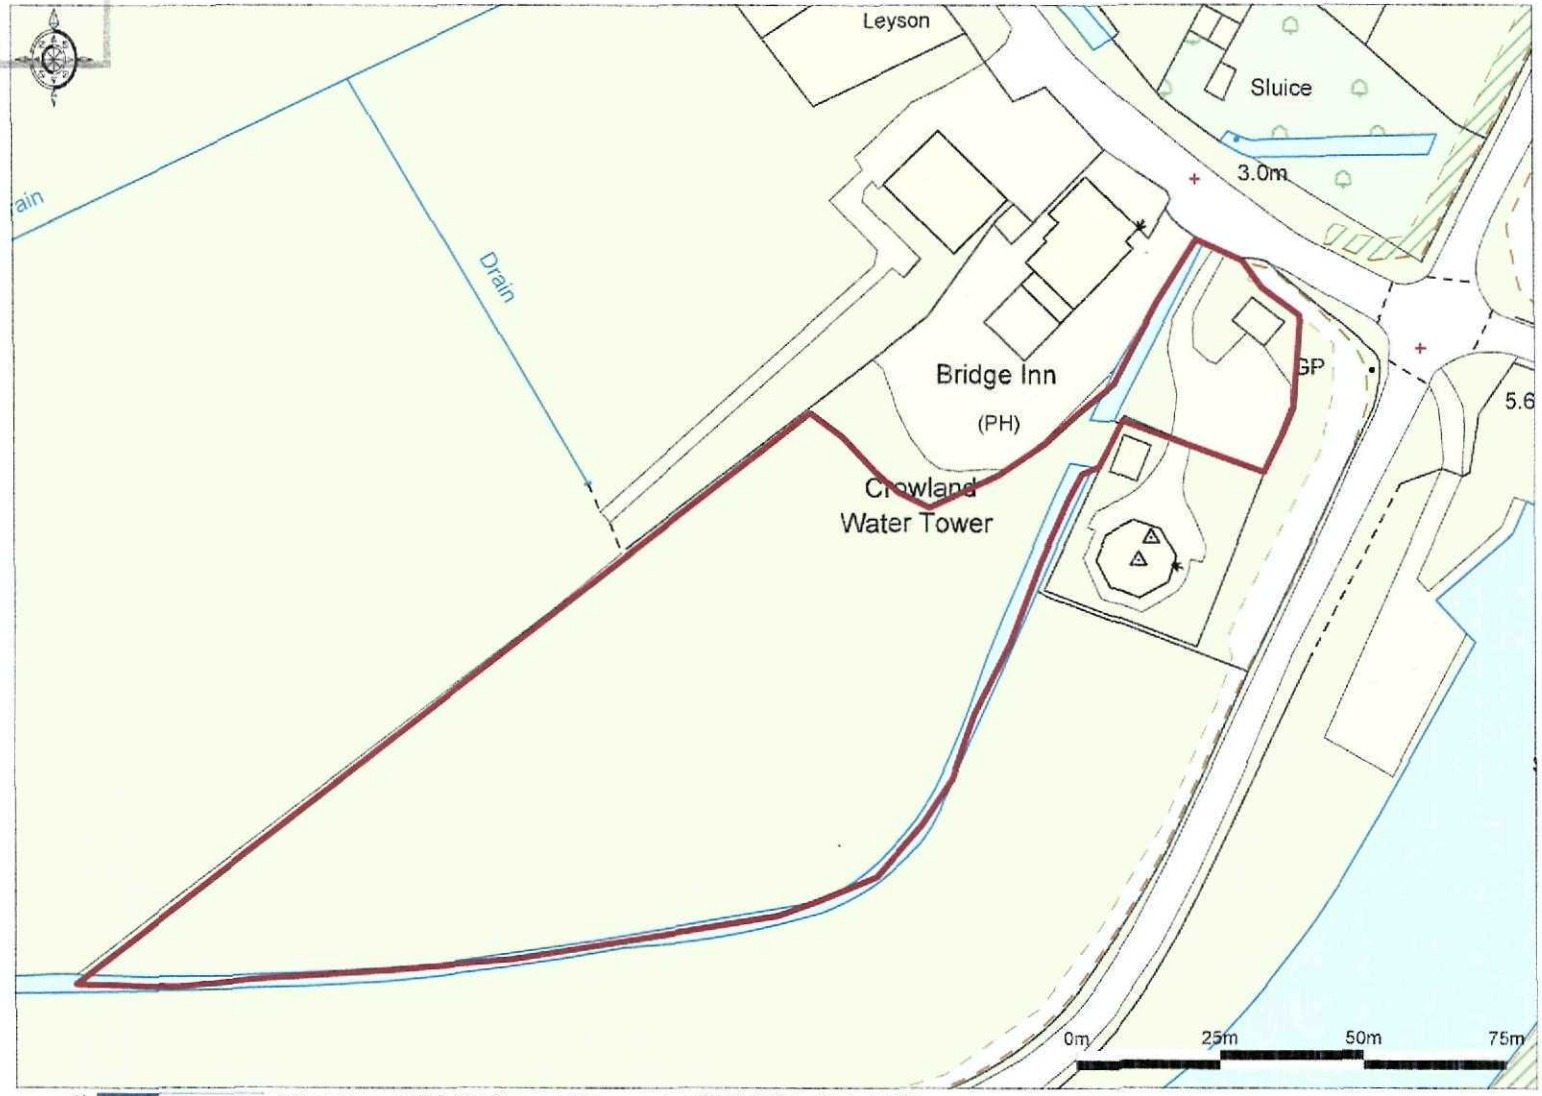

Enabled by Ordnance Survey © Crown Copyright 2009. All rights reserved. Licence number 100020449. Plotted Scale - 1:1250