




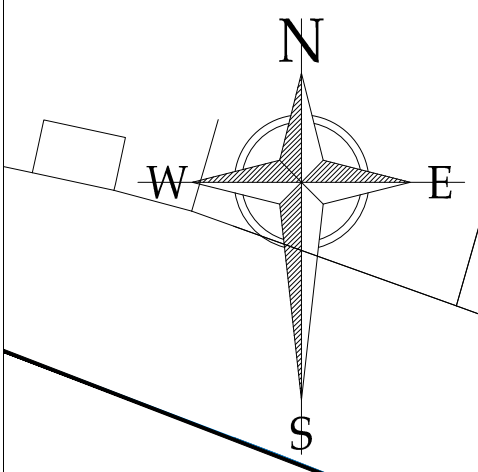


KEY

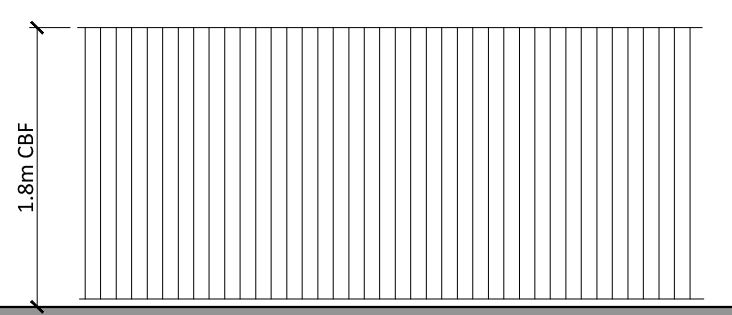


BOUNDARY TYPE - CBF
1.8m Close Boarded Fence

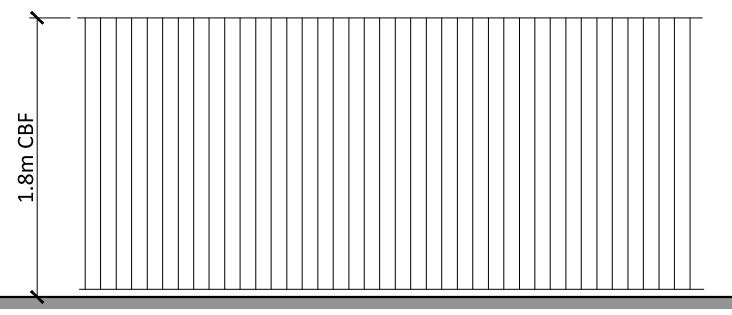

BOUNDARY TYPE - ACBF
1.8m Acoustic Close Boarded Fence

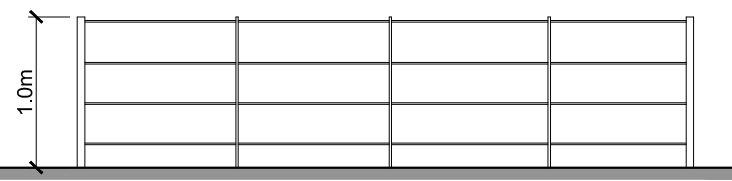

BOUNDARY TYPE - ER
1.0m High Estate Railings

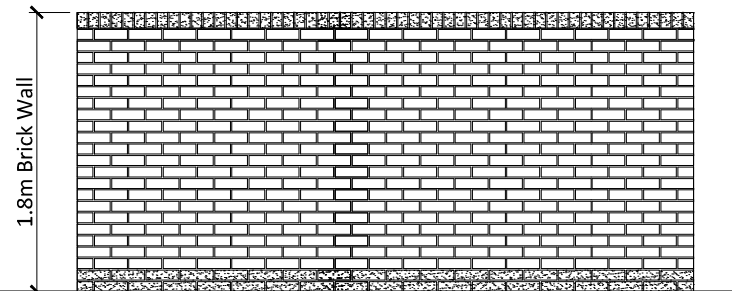

BOUNDARY TYPE - W
1.8m Brick Wall

C.	14.10.2020	Bollard lights shown
B.	15.06.2020	Plot 43 & 76 to 80 changed to DEE 2
A.	15.06.2020	Pump station removed & Anglian water drainage easment shown
Rev.	Date	Description

ASHWOOD HOMES

1 Goodison Road, Lincs Gateway Business Park,
Spalding, Lincs, PE12 6FY T: 01406 490590

PROJECT:
**Proposed Residential Development at
Crease Drive, Crowland**

DRAWING:
Boundary Treatment

SCALE: 1:500@A1 DRAWN: AR
DATE: NOV.2019 REVISION: C
DRAWING No: 111-BT-01