



Deer Fencing Imagery



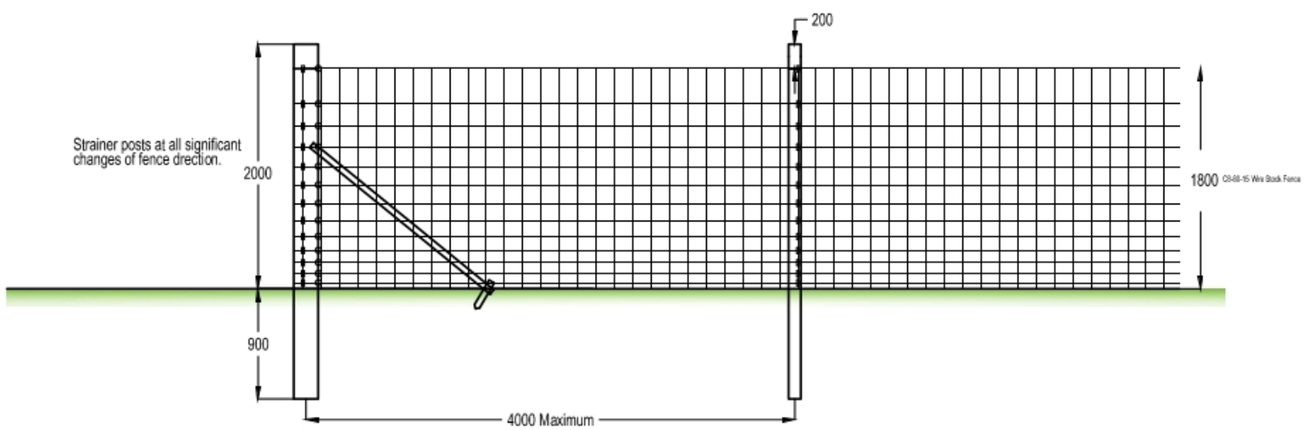

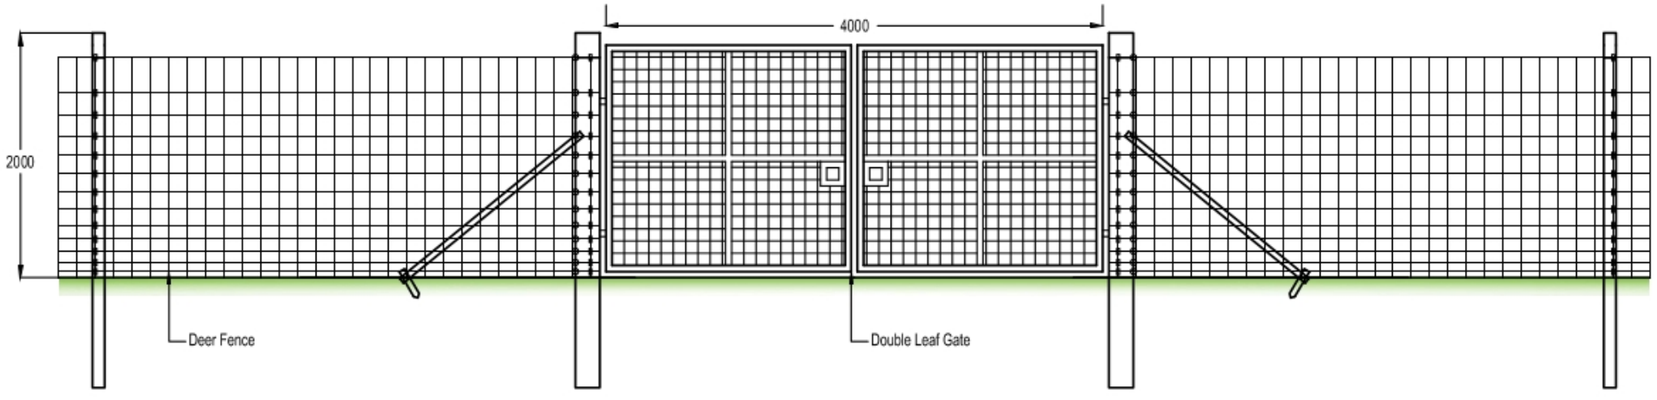

Perimeter Fencing 1:50

Project: Crowland Solar Farm Decoy Farm Crowland	Drawing Title: Fencing and Gate Elevations Project Ref: / Drawing No. 15/PA005	Scale: 1:50@A3 Drawn: JL Date: 19/03/2014 Checked: JK	PUSH ENERGY Westwood Park London Road Little Horkesley COLCHESTER CO6 4BS Tel: 01206 203253 www.pushenergy.co.uk

Do not scale this drawing. Work to figured dimensions only. This drawing is copyright of Push Energy Ltd and should only be reproduced with their express permission.