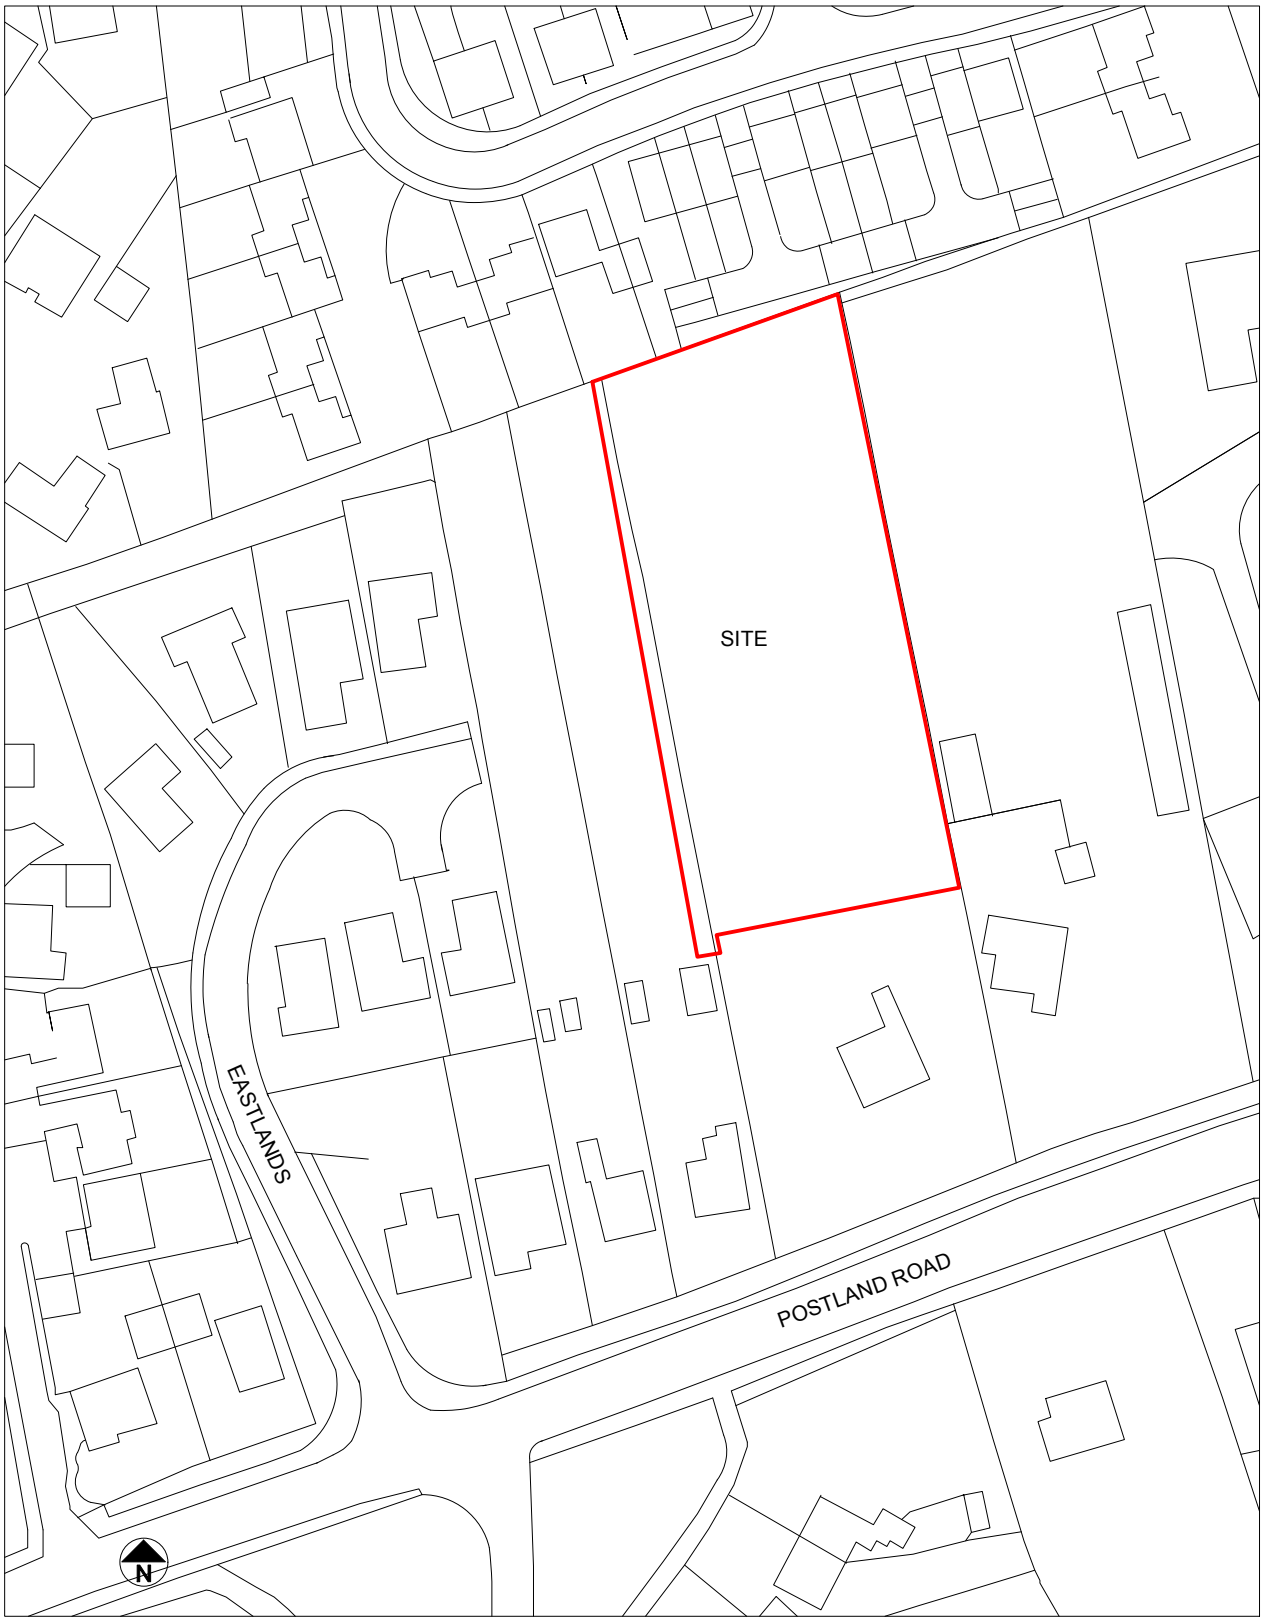


0M 10M 15M 20M 30M

Project: SITE AT EASTLANDS			B M Design Consultancy
Title: LOCATION PLAN			Chartered Architects CDM Co-ordinators Archdeaconry House Gravel Walk Minster Precincts Peterborough PE1 1YU Telephone 01733 555971 Facsimile 01733 551285
Scale: 1:1000	Date: AUG 11	Job No: 4480	© Copyright
Category: D	CISfb Element: (--)	Sequential No: 50	Revisions