



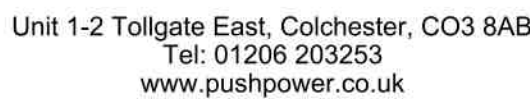

Notes:

—

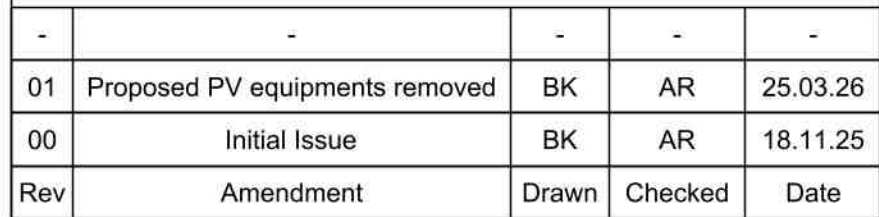

Drawing title:	Access Track Layout Plan
----------------	--------------------------

Site name:	Decoy Farm 2
------------	--------------

Site address: Decoy Farm, Peterborough, PE6 0LX

Drawn by: BK Checked by: AR Scale: 1:2000 @ A1

Drawing number: PPP027.351.01

Date: 25.03.2026