


Key:

Existing Access Track

Proposed Access Track

Notes:

-

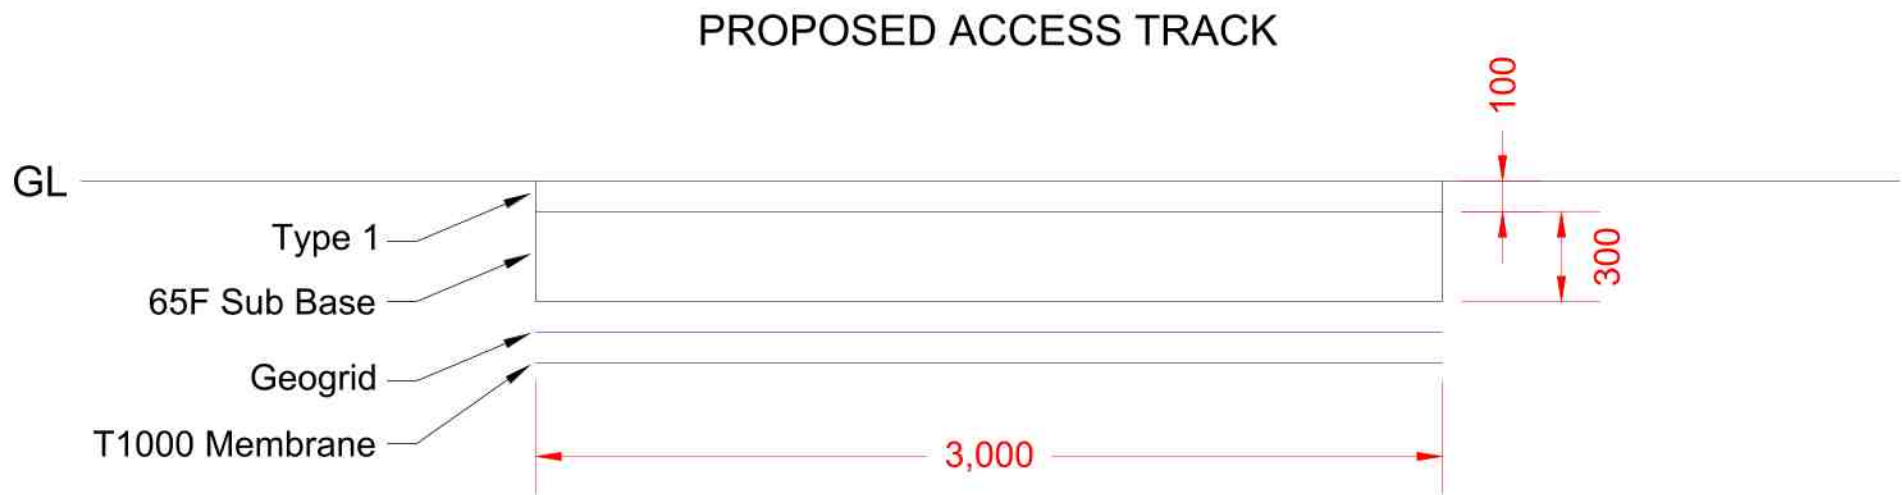

ACCESS TRACK CROSS-SECTIONS



04	Track updated for water standoff	AG	AR	27.05.26
03	Track layout updated	AG	AR	20.05.26
02	Track updated - 9m drain offset	BK	AR	13.05.26
Rev	Amendment	Drawn	Checked	Date

push

Unit 1-2 Tollgate East, Colchester, CO3 8AB
Tel: 01206 203253
www.pushpower.co.uk

Drawing title:	Access Track Layout Plan				
Site name:	Decoy Farm 2				
Site address:	Decoy Farm, Peterborough, PE6 0LX				
Drawn by:	BK	Checked by:	AR	Scale:	1:2000 @ A1
Drawing number:	PPP027.351.04	Date:	27.05.2026		