




NORTH

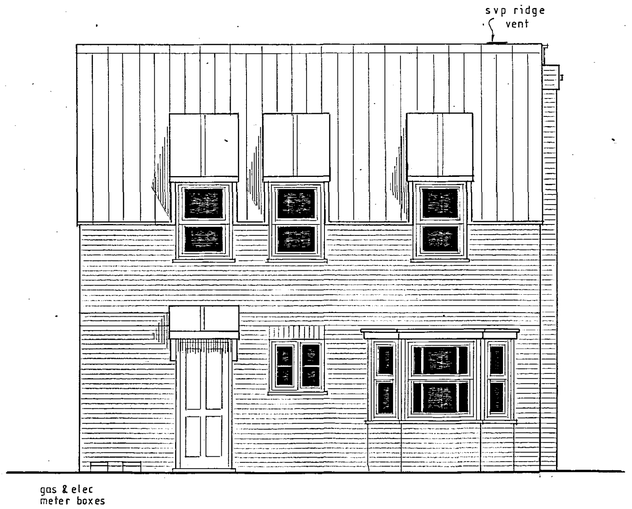

WEST

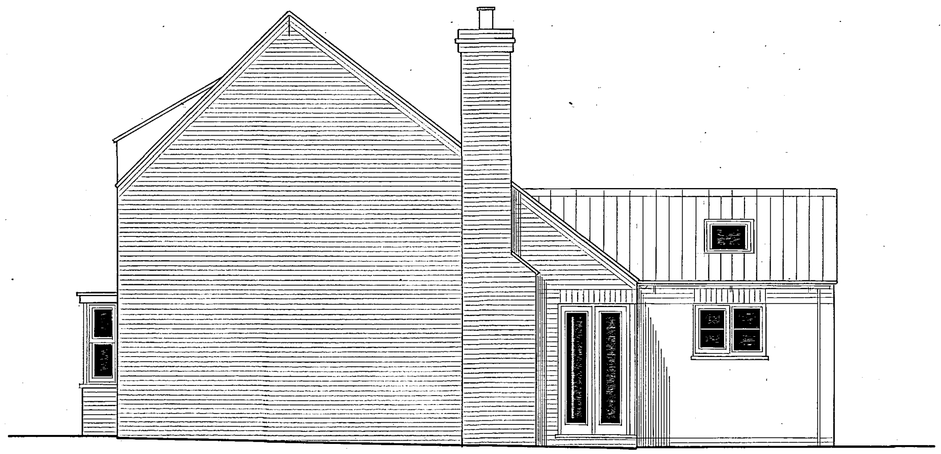

SOUTH

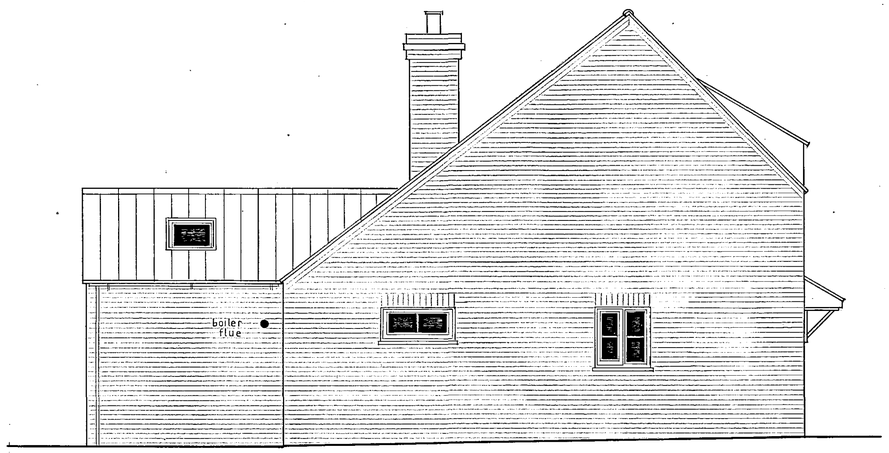

EAST

DETERMINED PLAN

17 NOV 2008

11/8/08

NOTES:
All dimensions must be checked on site and not scaled from this drawing.

A		
	Date	Revision

© copyright

J. K. D. S.
01733 380616

Client
PRIORY DEV. LTD.

Job Title
PROPOSED DWELLING
R/O 3 EAST STREET
CROWLAND

Drawing Title
ELEVATIONS

Scale 1:50

Date Aug. 08 | Drawn by JK

Drg No. 08.1464.22 | Rev.

A PRODUCT OF THE UNO RANGE-ARCHITECT CAT. No 7311

594 x 841mm A1