



DETAIL A

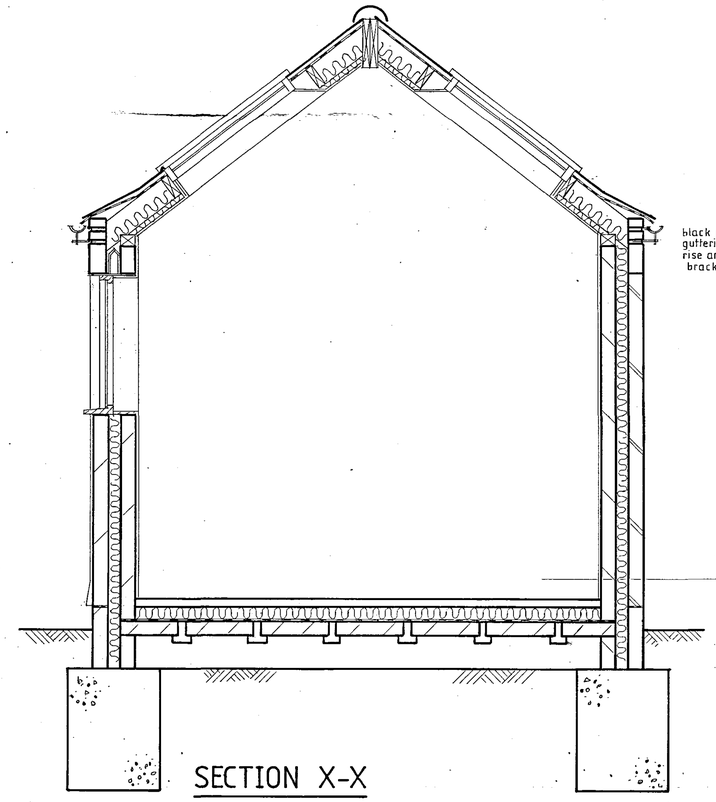

SECTION X-X

black plastic guttering on rise and fall brackets

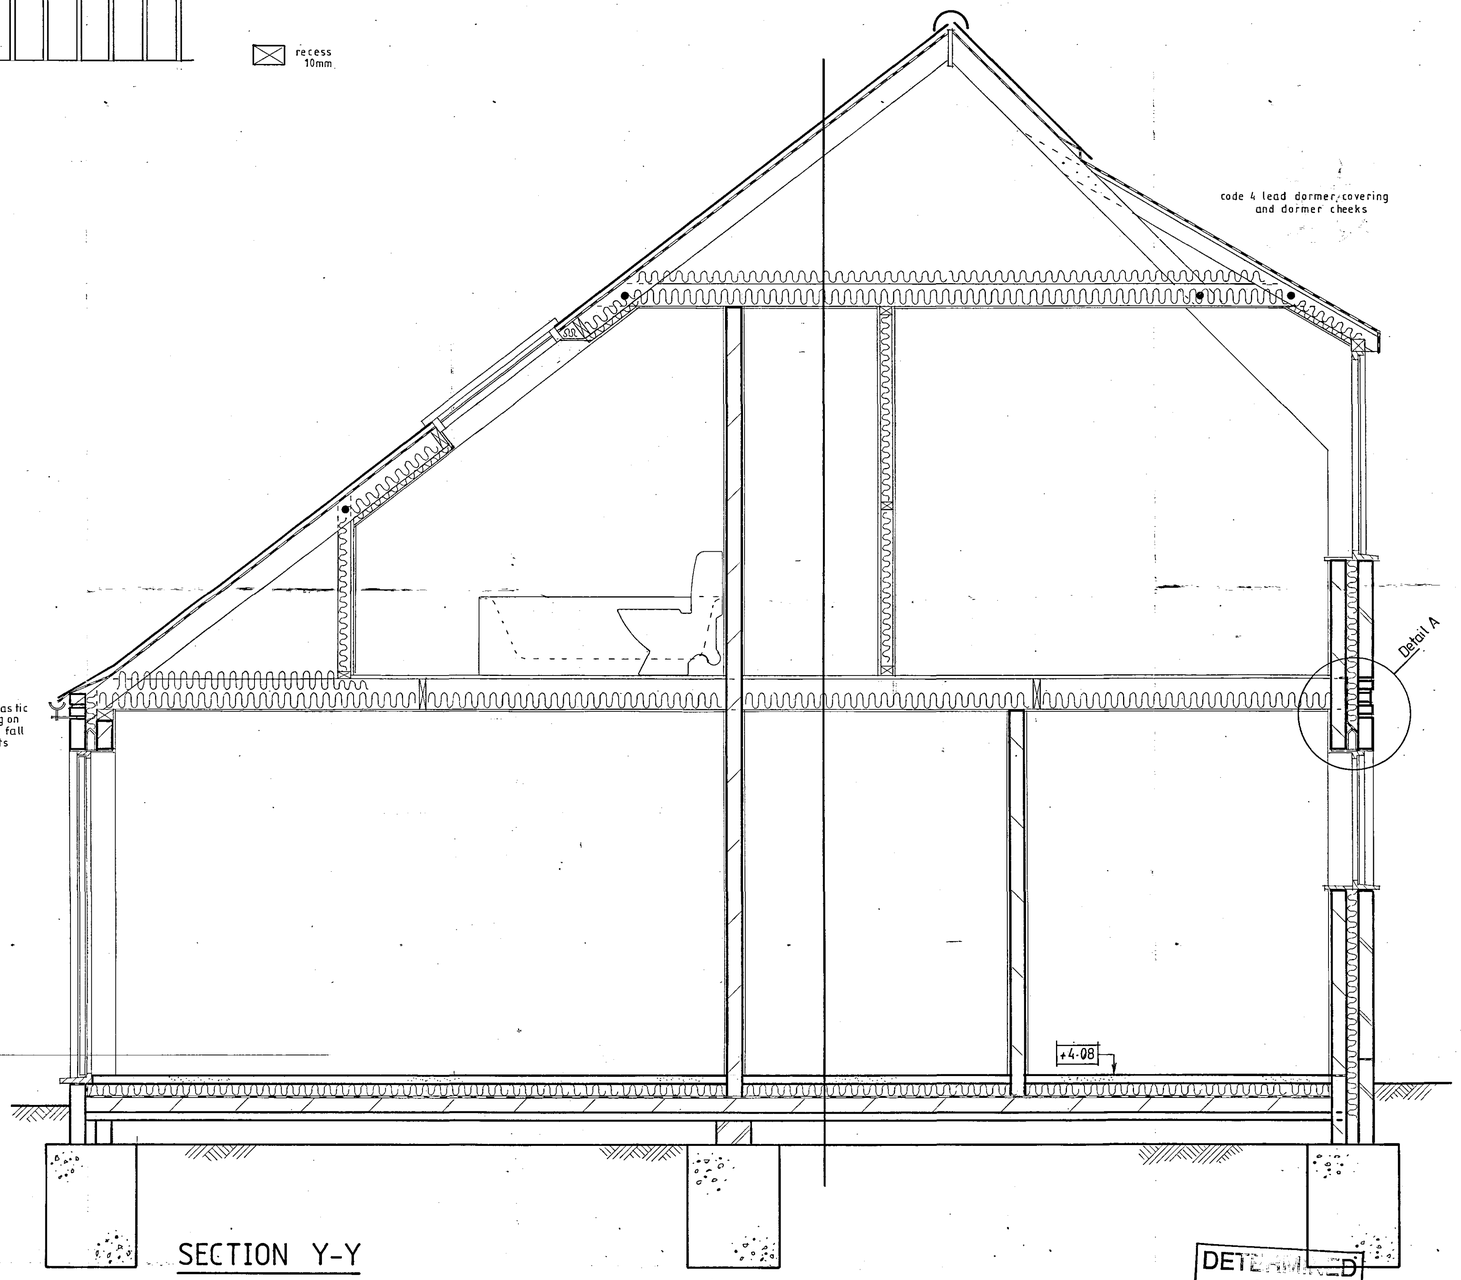

SECTION Y-Y

DETERMINED PLAN

Planning Department
17 NOV 2008
Ref: Wisbech

NOTES:
All dimensions must be checked on site and not scaled from this drawing.

A		
	Date	Revisions

© copyright

J. K. D. S.
01733 380616

Client
PRIORY DEV. LTD.

Job Title
PROPOSED DWELLING
R/O 3 EAST STREET
CROWLAND

Drawing Title
SECTIONS

Scale 1:10, 1:20

Date Aug. 08 | Drawn by JK

Drg No. 08 . 1464 . 21 | Rev.

A PRODUCT OF THE UNO RANGE-ARCHITECT CAT. No 7311

594 x 841mm A1