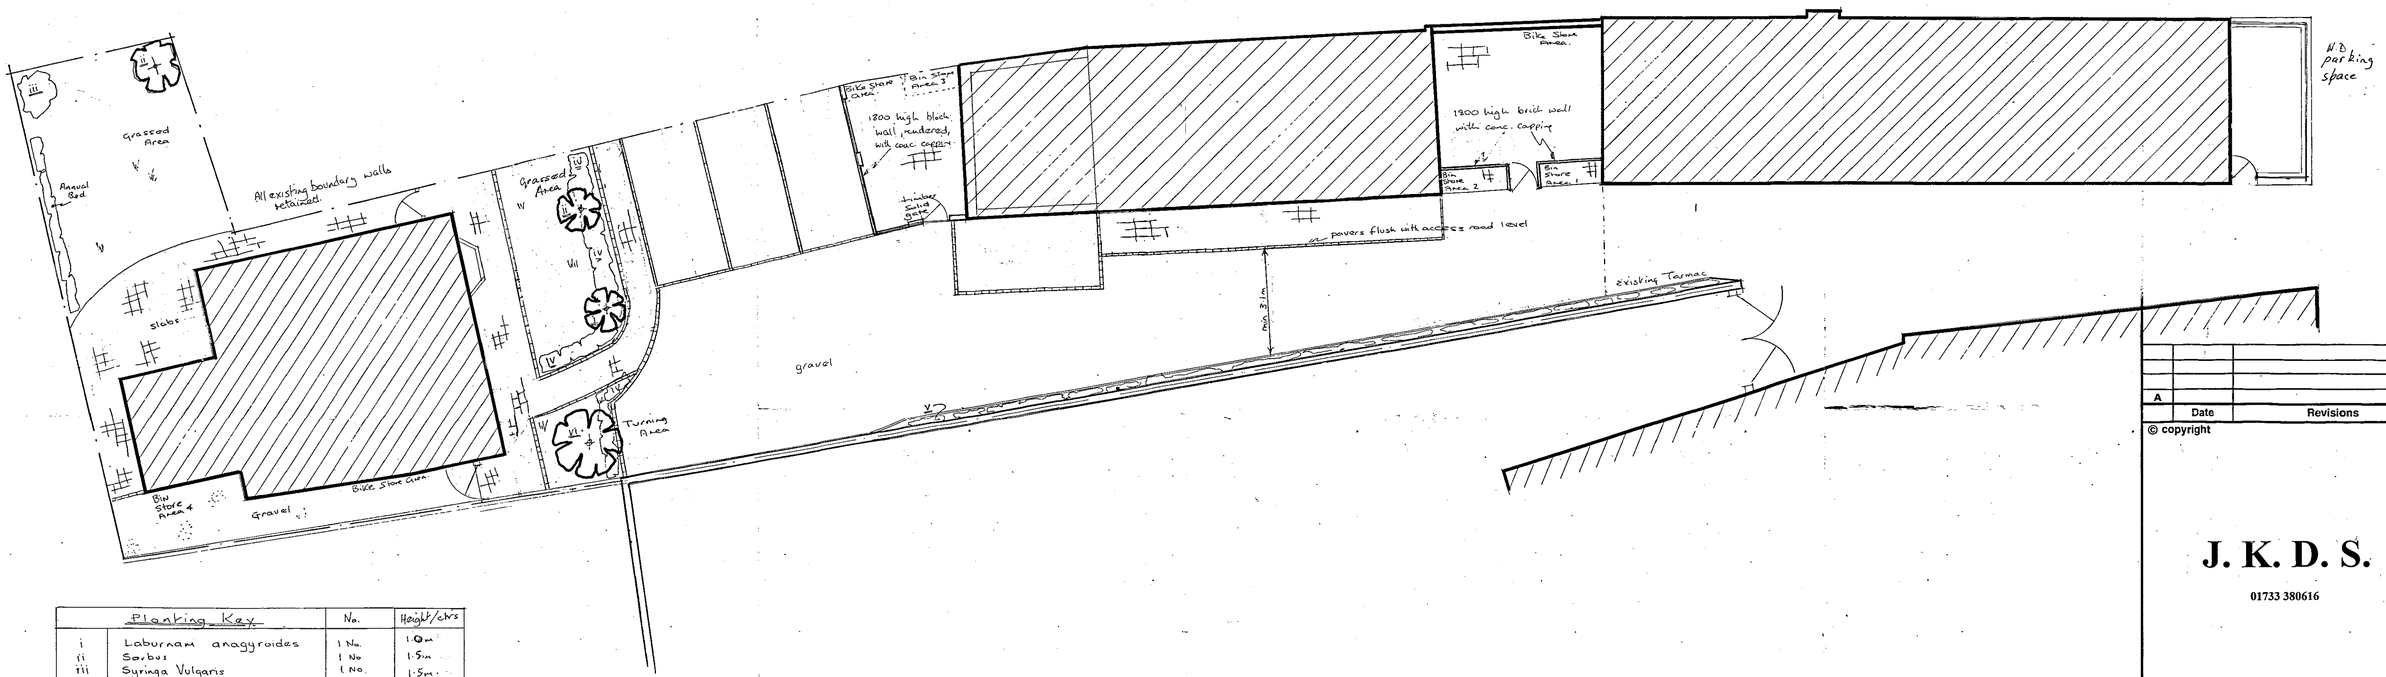


Planting Key		No.	Height/ctrs
i	Laburnam anagyroides	1 No.	1.0m
ii	Sorbus	1 No	1.5m
iii	Syringa Vulgaris	1 No	1.5m.
iv	Lavender Hedge	1 line pots	@ 400 stgr.
v	Existing bed - various wall trained plants	existing	existing
vi	Prunus subhirtella	1 No	1.8m

Slabs : Cemex Decorative - Buff smooth (450mm²)

Paving: Cemex block paving - Charcoal (200 x 100)

Planning Department
17 NOV 2008
Ref. 08/1067

DETERMINED PLAN

NOTES:
All dimensions must be checked on site and not scaled from this drawing.

	Date	Revisions
A		

© copyright

J. K. D. S.
01733 380616

Client
PRIORY DEV. LTD.

Job Title
CHANGE OF USE
DWELLING TO FLATS
AT 3 EAST STREET, CROWLAND

Drawing Title
LANDSCAPING

Scale 1:100

Date July 08 **Drawn by** JK

Drg No. 08.1464.03 **Rev.**

A PRODUCT OF THE UNO RANGE-ARCHITECT CAT. No 7311

594 x 841mm **A1**