
IONAL GRID PLANS Scale 1:2500

COPY

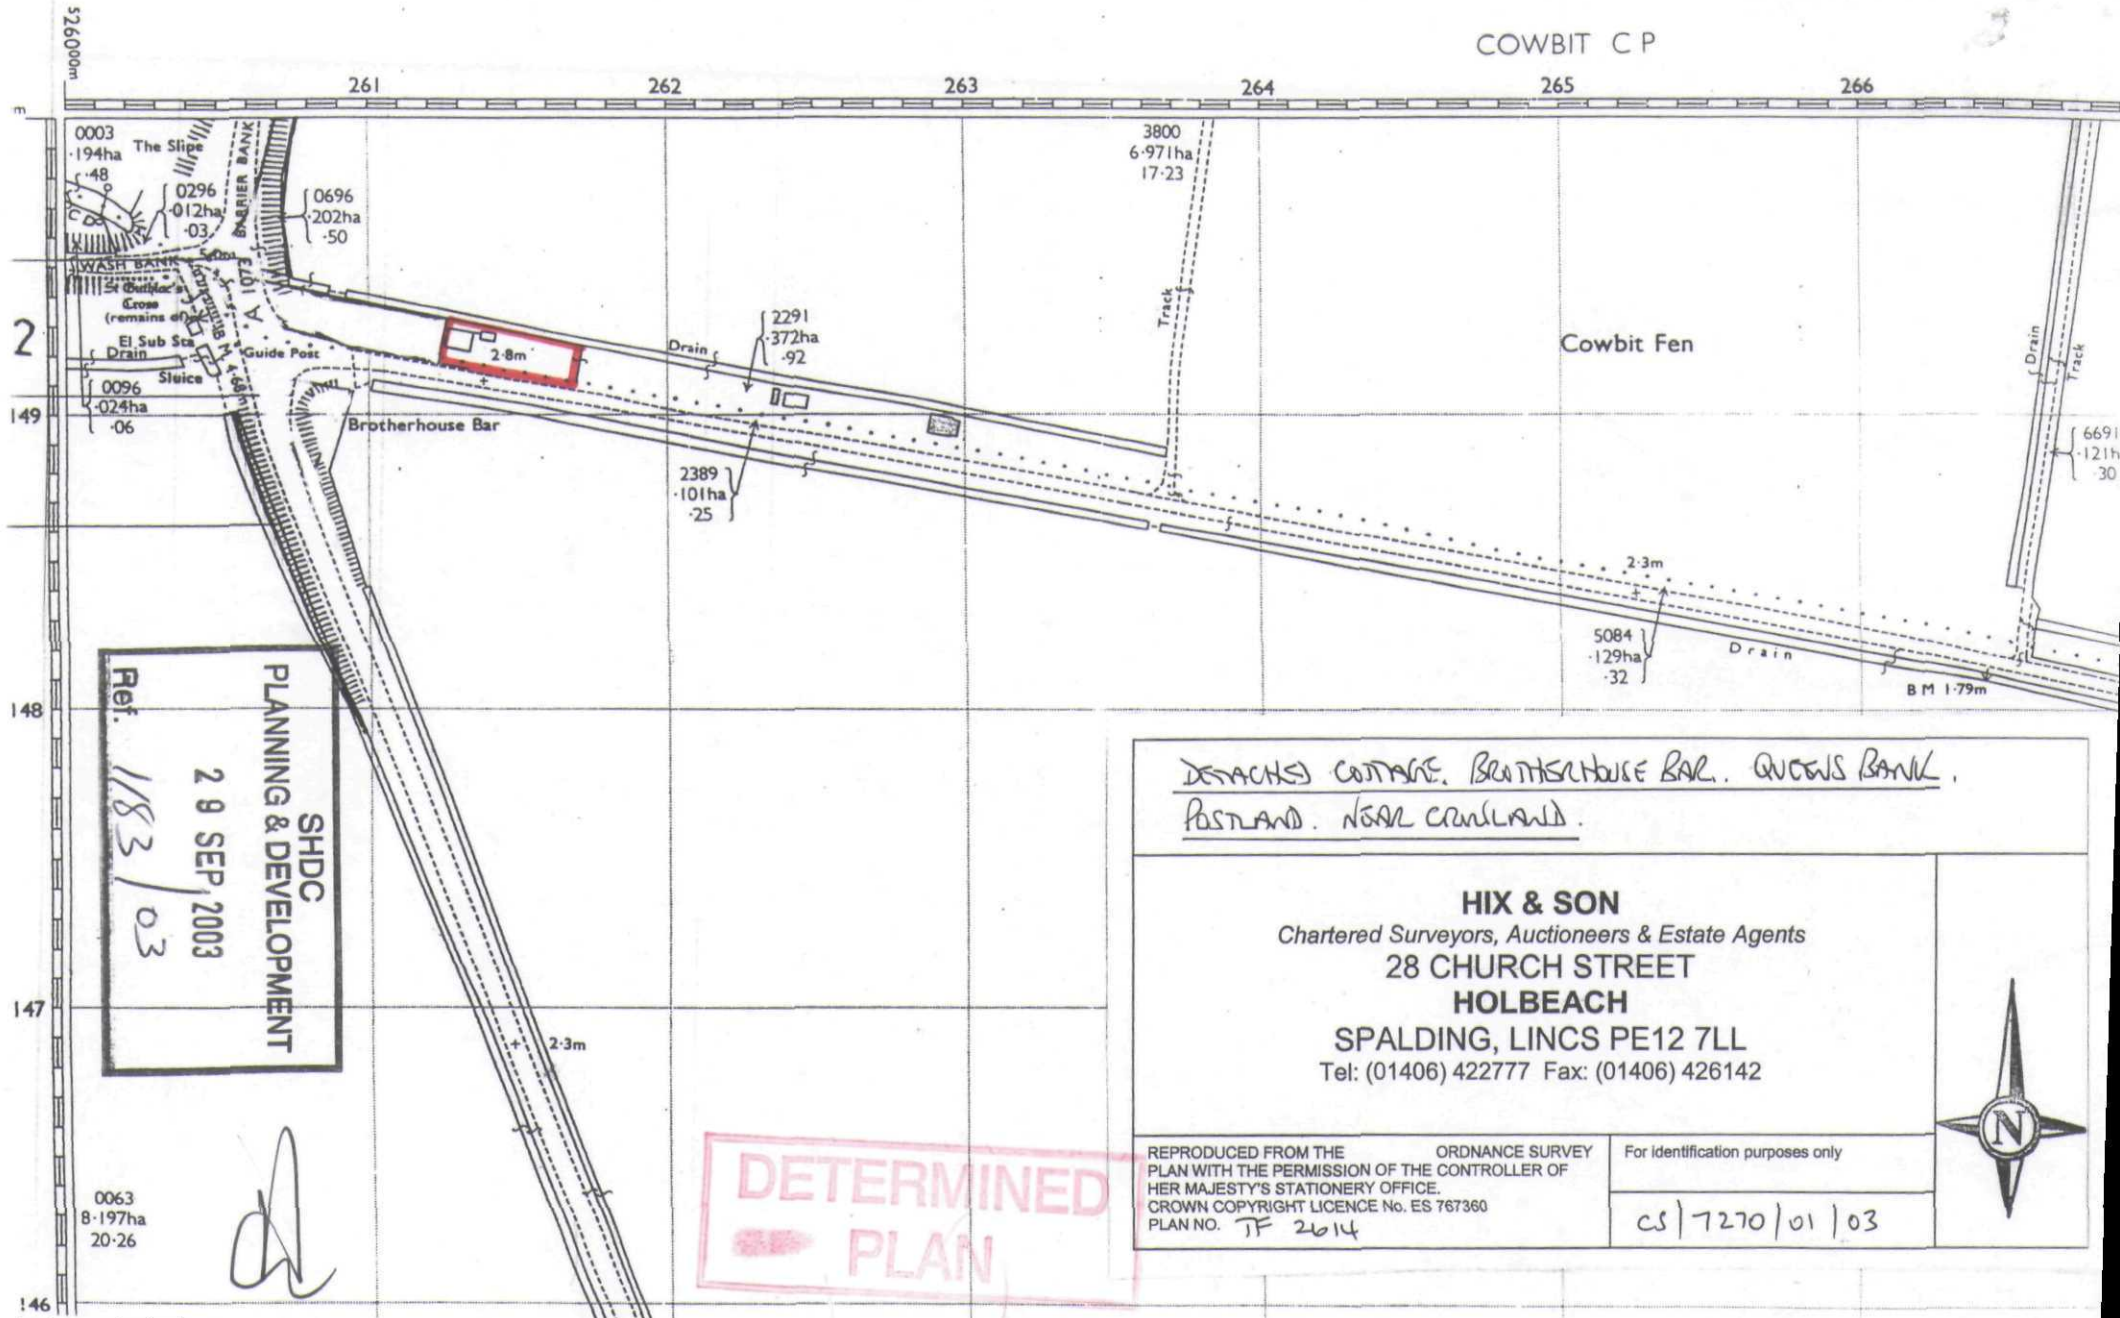

SHDC
PLANNING & DEVELOPMENT
29 SEP 2003
Ref. H/83/03

DETACHED COTTAGE. BROTHERHOUSE BAR. QUEENS BANK. POSTLAND. NEAR CROWLAND.

HIX & SON
Chartered Surveyors, Auctioneers & Estate Agents
28 CHURCH STREET
HOLBEACH
SPALDING, LINCS PE12 7LL
Tel: (01406) 422777 Fax: (01406) 426142

REPRODUCED FROM THE ORDNANCE SURVEY PLAN WITH THE PERMISSION OF THE CONTROLLER OF HER MAJESTY'S STATIONERY OFFICE. CROWN COPYRIGHT LICENCE No. ES 767360

PLAN NO. JF 2614

For identification purposes only

CS/7270/01/03

DETERMINED PLAN