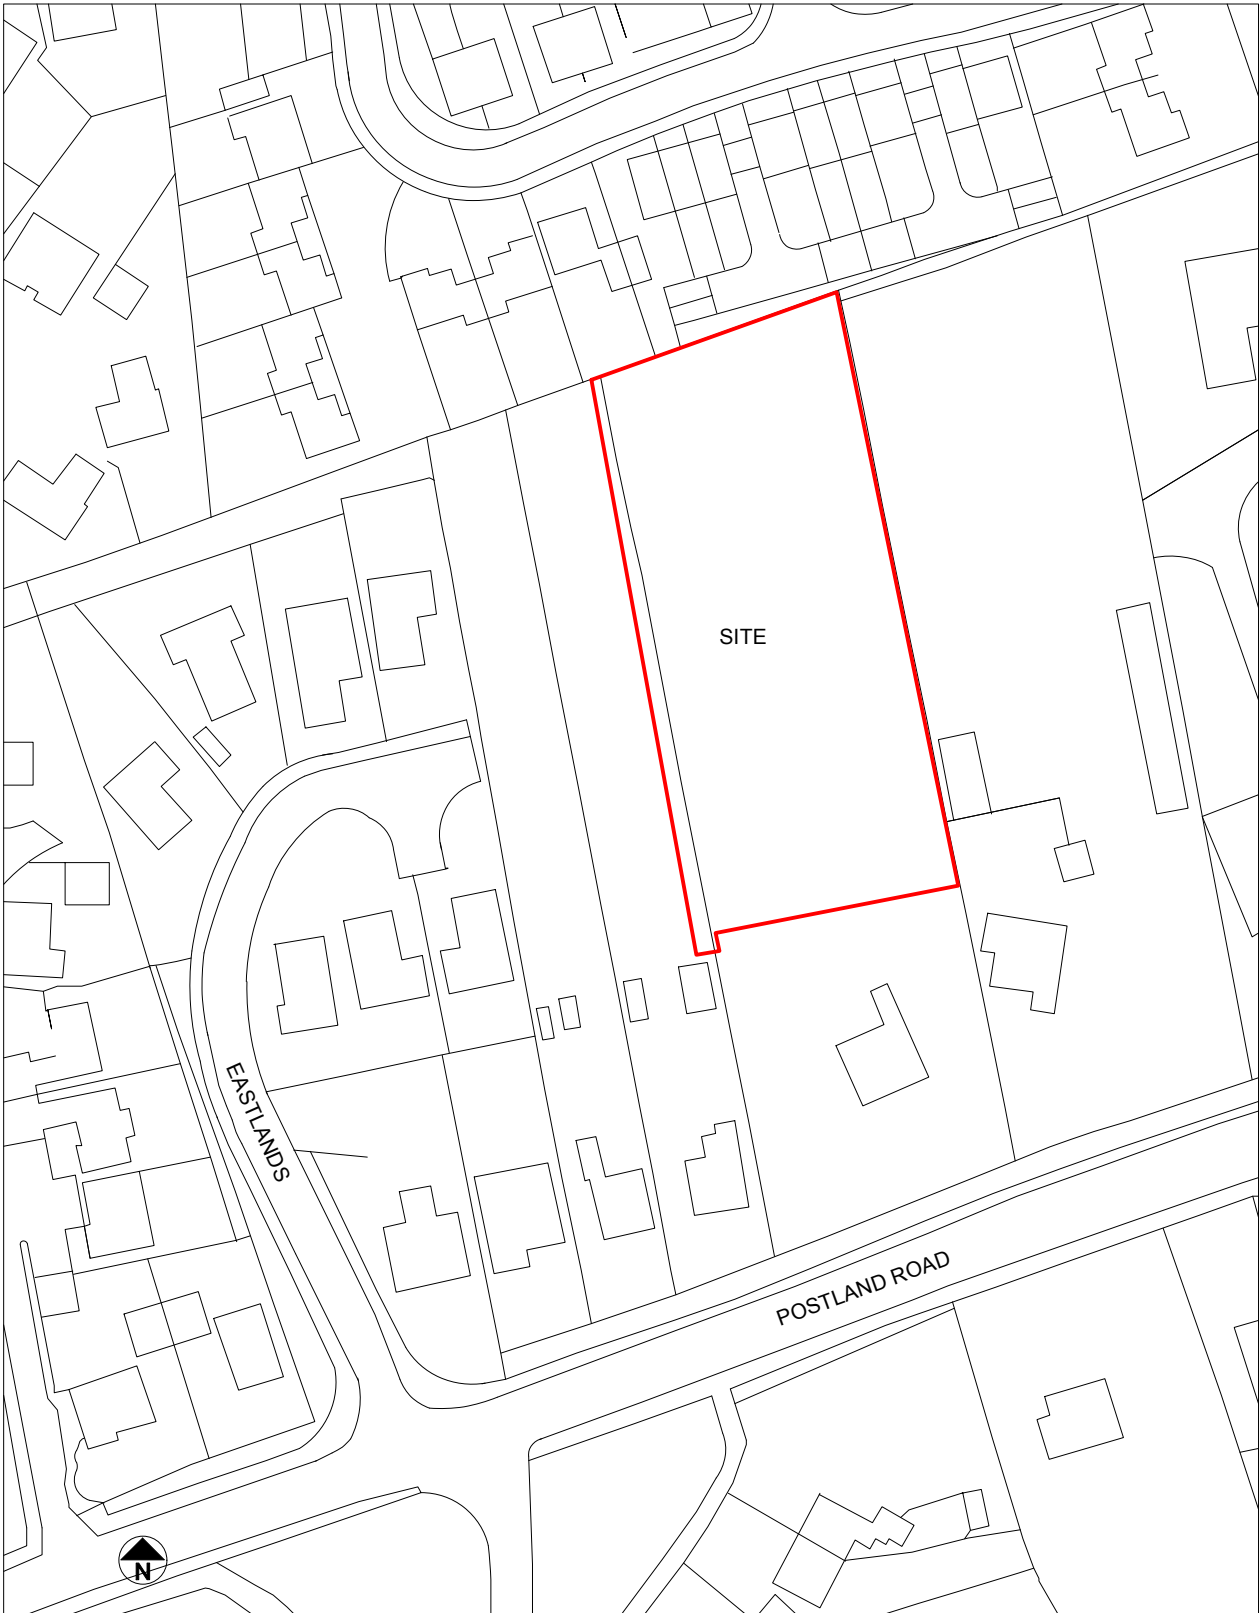


Project			B M Design Consultancy Chartered Architects CDM Co-ordinators Archdeaconry House Gravel Walk Minster Precincts Peterborough PE1 1YU Telephone 01733 555971 Facsimile 01733 551285 © Copyright
SITE AT EASTLANDS			
Title			
LOCATION PLAN			
Scale	Date	Job No	
1:1000	AUG 11	4480	
Category	C/Sib Element	Sequential No	Revisions
D	(--)	50	